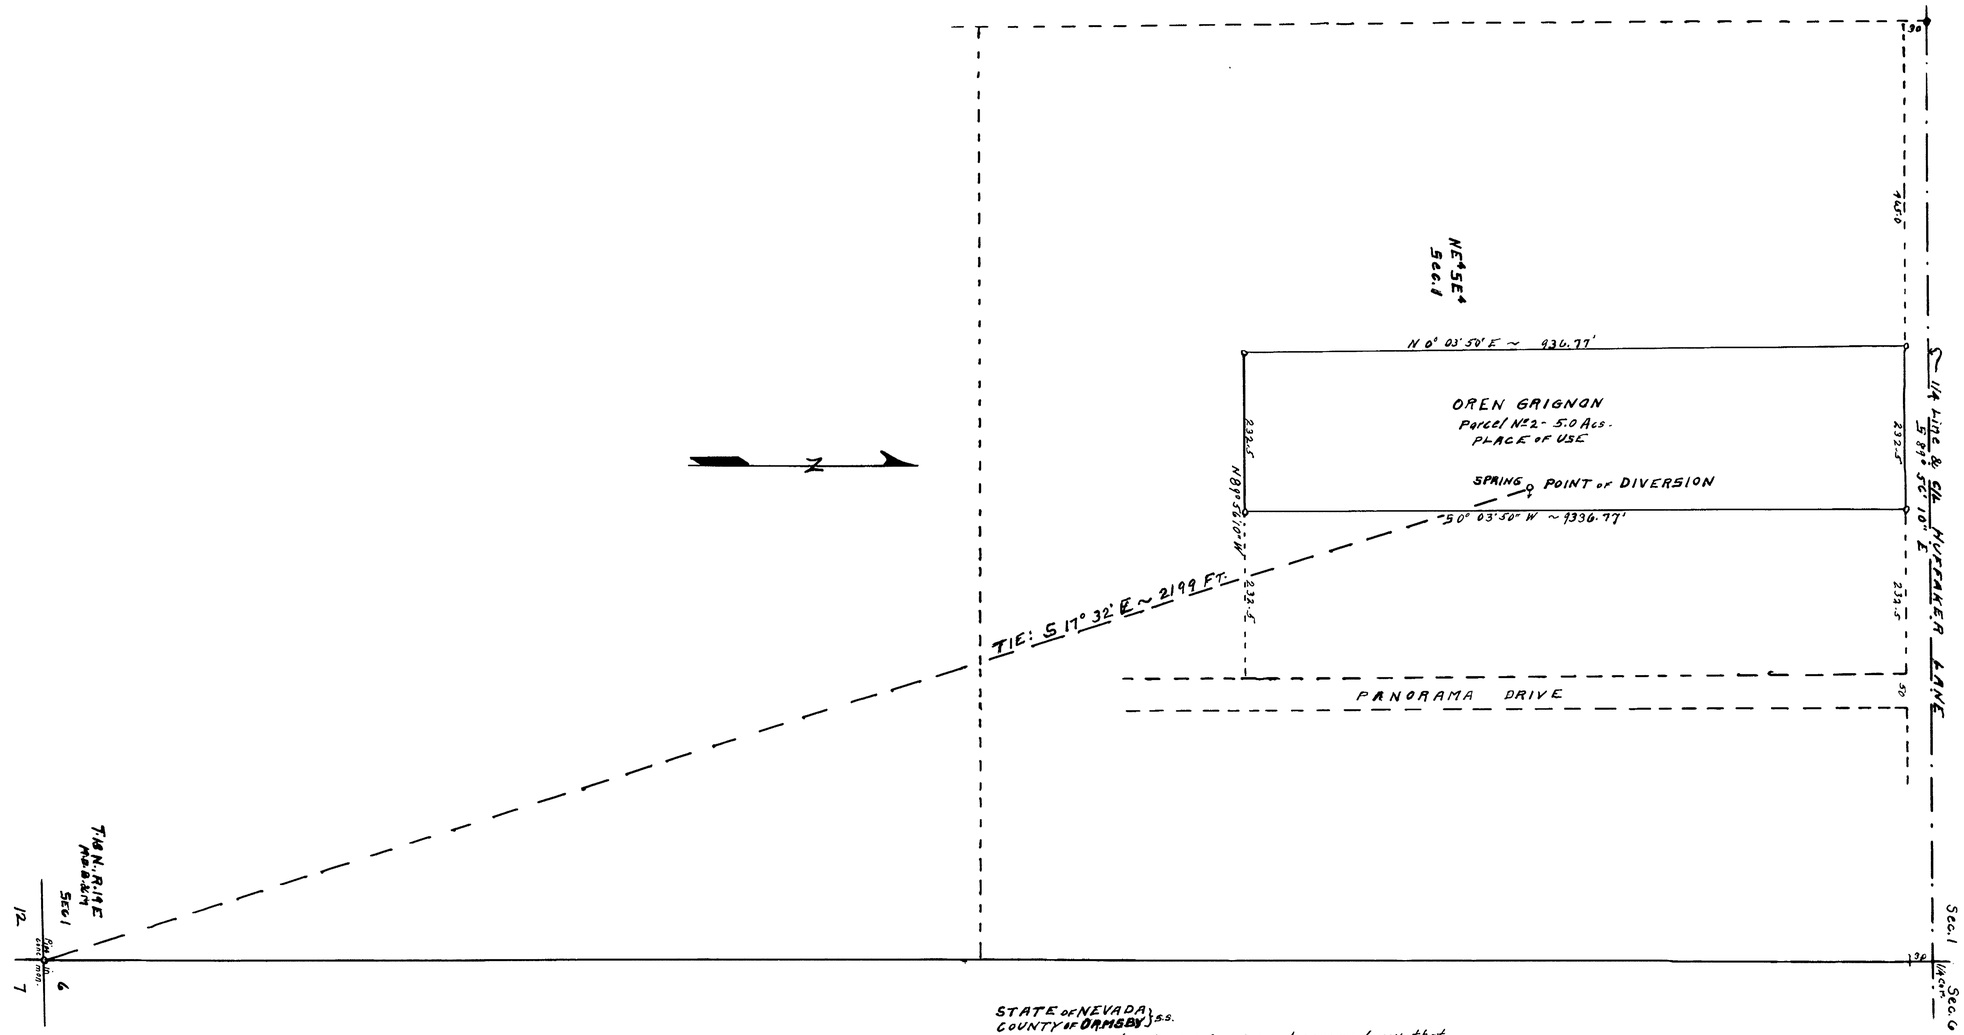

STATE of NEVADA }
COUNTY of ORMSBY } S.S.

I, E.P. Osgood, being first duly sworn, depose and say, that this map, consisting of 1 sheet, has been correctly drawn to the designated scale from field notes of a survey made by me on the 11th day of May, 1957; that it truly and correctly represents the location and extent of the works used to divert water from a SPRING located in Washoe County, Nevada, by OREN GRIGNON for irrigation and domestic use.

That the proposed point of diversion, the approximate location and size of the diverting channels or other conduits, the PLACE and MANNER of USE, and the location and names of all other works or streams, which are crossed by or connected with the said works, are fully and correctly designated thereon.

E. P. Osgood
State Water Right Surveyor

Subscribed & sworn to before me this 6th day of June, 1957

[signature]

Notary Public in & for Ormsby County, Nevada

My Commission Expires July 6, 1957

FILED
JUN 11 1957
STATE ENGINEER'S OFFICE

SCALE: 1 In. = 100 FT.

100 50 0 100 200 300 400 Ft

OFFICE
STATE ENGINEER
1957 JUN 6 PM 1 0

MAP
To ACCOMPANY APPLICATION TO APPROPRIATE
WATER FOR IRRIGATION & DOMESTIC USE
OREN GRIGNON
From - SPRING
Washoe County, Nevada
April 1957 E.P. Osgood, St. Wat. Rt. Sur.

17220