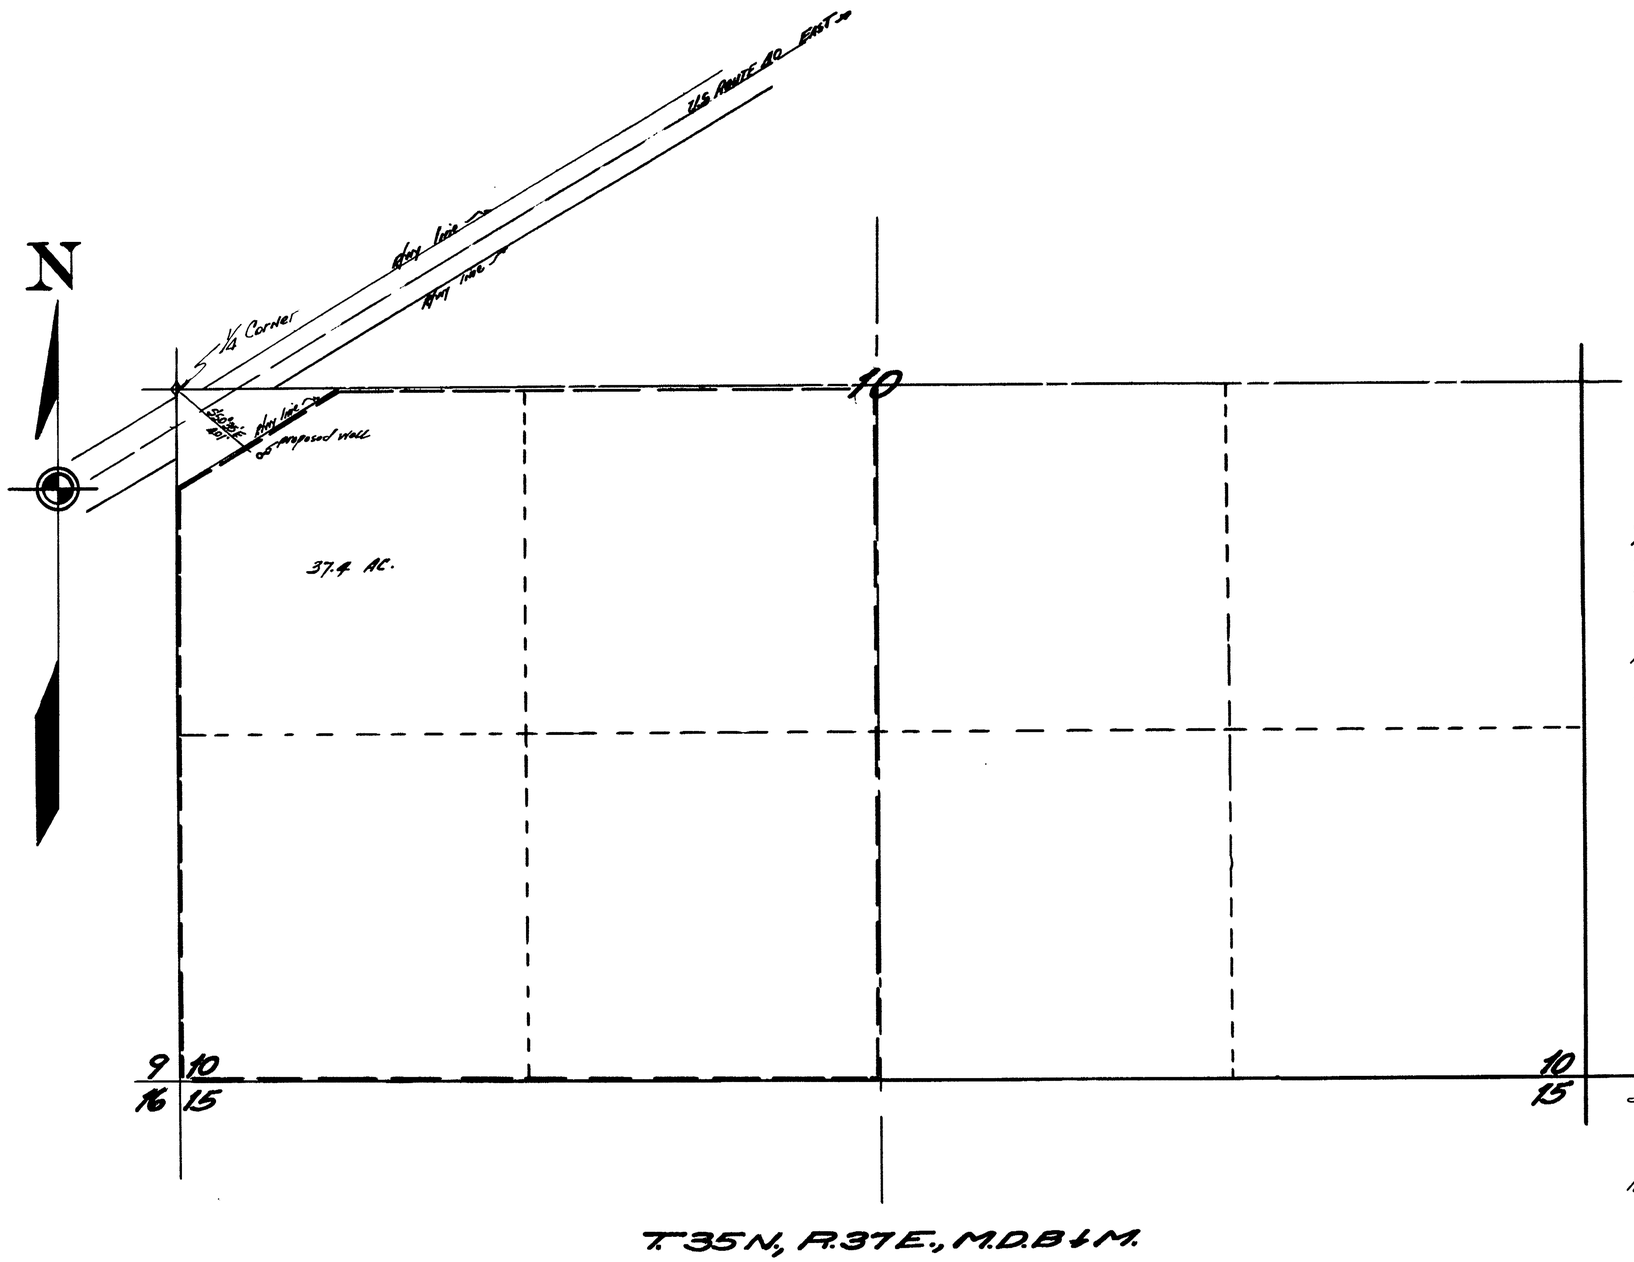

STATE OF NEVADA
COUNTY OF HUMBOLDT } S.S.

I, Richard M. Black, being first duly sworn depose and say that this map consisting of one sheet has been drawn to the designated scale from field notes of a survey made by me between the 18th day of June, and the 20th day of June, 1957; that it truly and correctly represents the proposed location and extent of the works to be used to divert water from underground in Humboldt County, by VERN J. RYAN for irrigation purposes. That the proposed point of diversion, the approximate location and size of the diverting channel, all reservoirs or basins, the location and name of all other works which will cross or connect with the proposed works, and the boundary of all lands showing by 40-acre subdivisions the areas proposed to be irrigated are fully and correctly designated thereon.

Richard M. Black
State Water Right Surveyor

Subscribed and sworn to before me this 24th day of June, 1957

Notary Public in and for Humboldt County, Nevada
My Comm. Exp. 4/6/57.

SCALE 1" = 30'
0 100 200 300 600 1200

OFFICE
STATE ENGINEER
1957 JUN 26 AM 10 53
FILED
STATE ENGINEER'S OFFICE

MAP
TO ACCOMPANY APPLICATION
TO APPROPRIATE WATER FOR
IRRIGATION
BY ~ VERN J. RYAN
FROM UNDERGROUND

17228