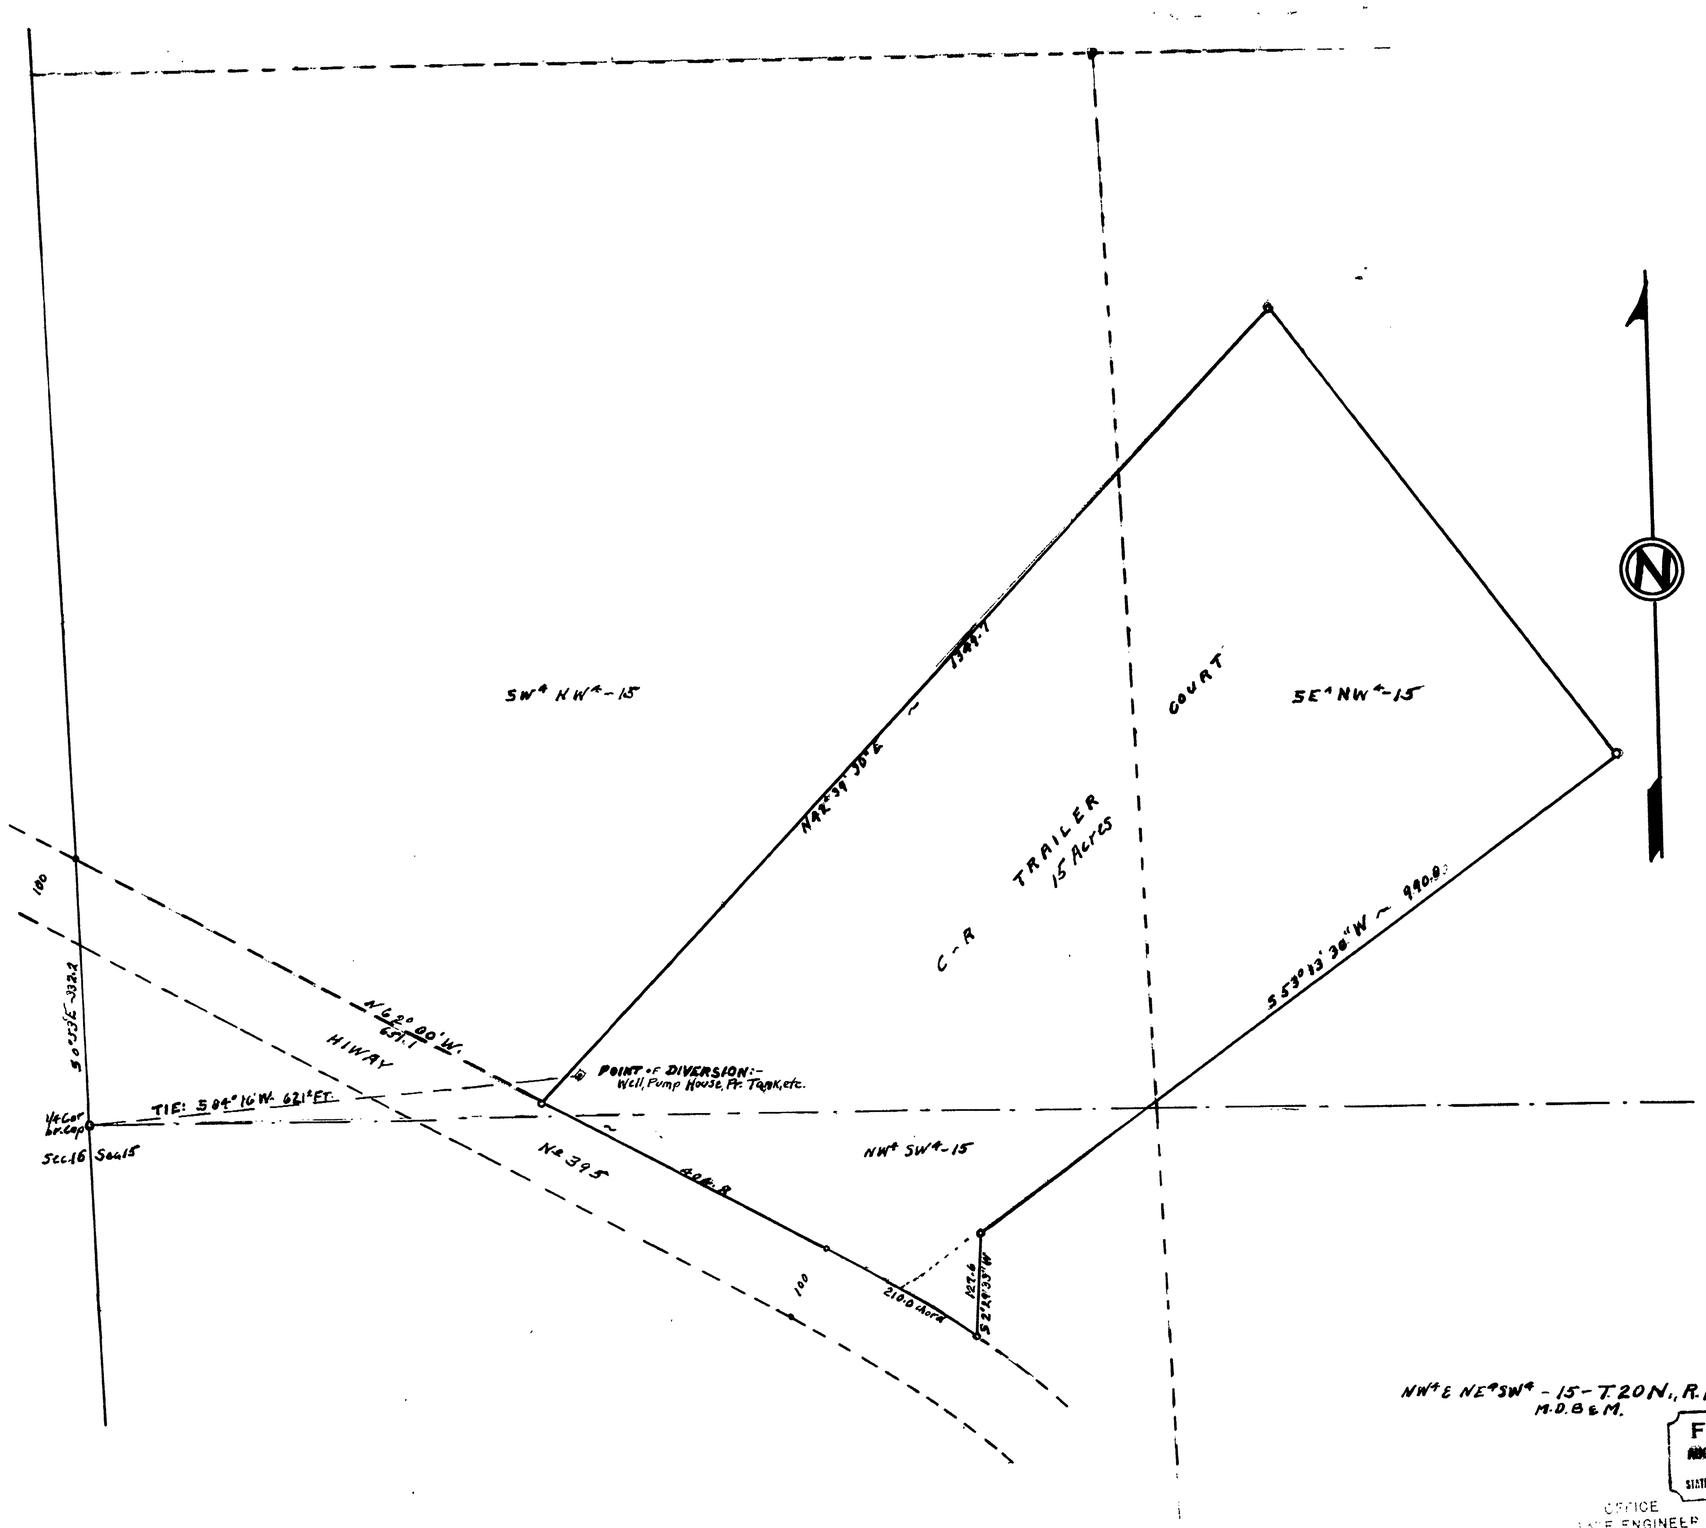

STATE OF NEVADA
COUNTY OF WASHOE } s.s

I E.P. Osgood, being first duly sworn, depose and say, that this map, consisting of 1 sheet, has been correctly drawn to the designated scale from field notes of a survey made by me on the 8th day of March, 1957; that it truly and correctly represents the location and extent of the works used to divert water from underground sources in Washoe County, Nevada by MARC INVESTMENT Co. for comercial and domestic use.

That the proposed point of diversion, the approximate location and size of the diverting channels or other conduits, the place and manner of use, and the location and names of all other works or streams, which are crossed by or connected with the said works, are fully and correctly designated thereon.

E. P. Osgood
State Water Right Sur.

Subscribed & sworn to before me this 14th day of Aug. 1957

Mae Della Sherwood

Notary Public in & for Ormsby County, Nevada

My Commission Expires July 1, 1961

SCALE: 1" = 100'

100 50 0 100 200 300 400 FT.

N2 17229, Filed Apr 3, 1957

NW¼ & NE¼SW¼ - 15 - T.20N., R.19E., M.D.B.&M.

FILED
AUG 14 1957
STATE ENGINEER'S OFFICE

OFFICE
STATE ENGINEER

1957 AUG 14 AM 11 01

CERTIFICATE No. 5792 ISSUED Nov 27, 1964

MAP
TO ACCOMPANY APPLICATION TO APPROPRIATE
WATER FOR COMMERCIAL & DOMESTIC USE
BY
MARC INVESTMENT CO.
FROM UNDERGROUND WATER
WASHOE COUNTY, NEVADA

May 1957 E.P. Osgood, St. Wat. Rt. Sur

17229