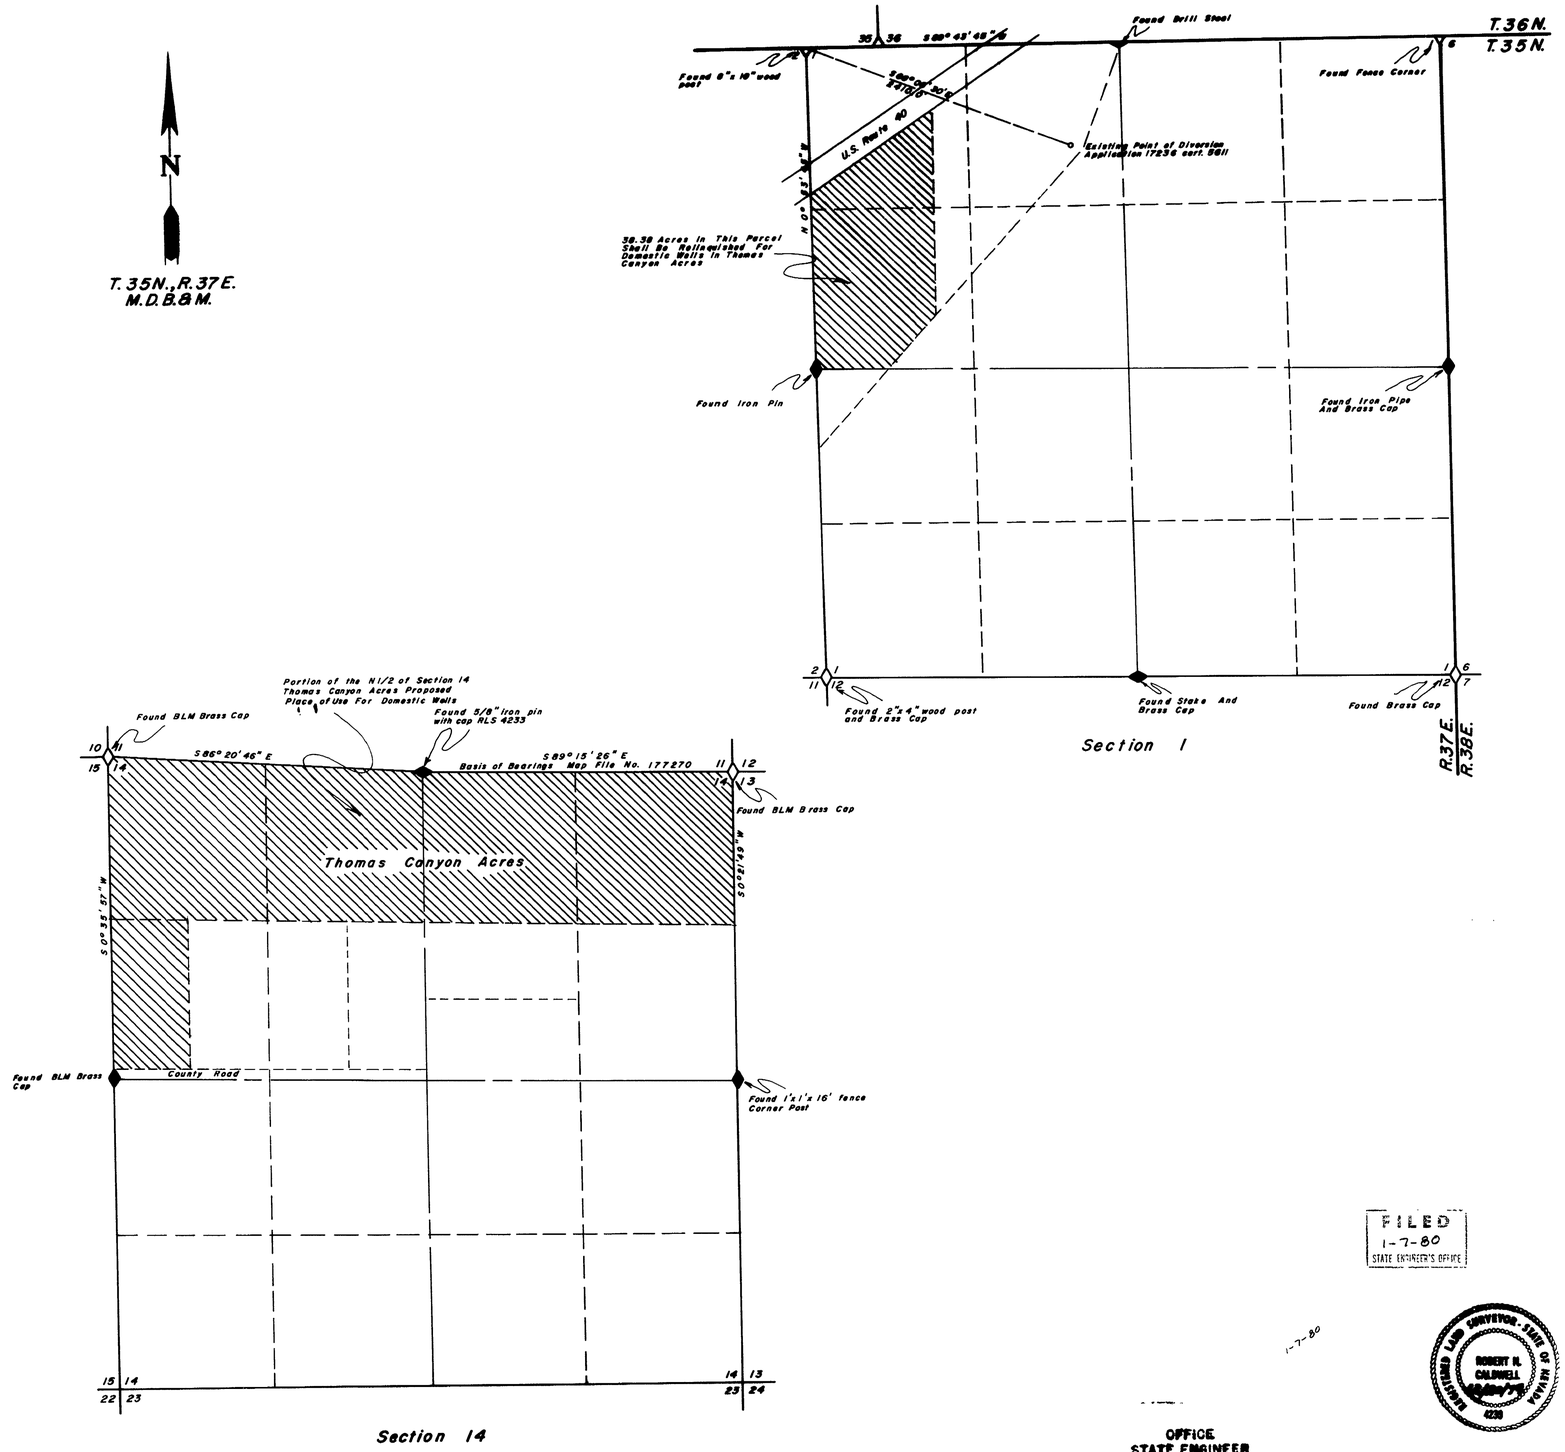

State of Nevada
County of Humboldt

I, Robert N. Caldwell, being first duly sworn depose and say that this map consisting of one sheet has been correctly drawn to the designated scale from field notes of a survey made under my supervision and direction during December, 1979; that it truly and correctly represents the location and extent of the works used to divert water from an underground source in Humboldt County, Nevada by the applicant for irrigation purposes under application 17236 certificate 5611; that the existing point of diversion under application 17236 certificate 5611 is correctly shown hereon; that the existing place of use relinquished on this map, and the proposed place of use as shown on this map to change the point of diversion and the place of use of a portion of the water are correctly designated hereon; and that the land upon which the water appropriated under application 17236 certificate 5611 are to be used, are accurately outlined hereon and said lands are owned and controlled by the applicant.

Robert N. Caldwell
State Water Right Surveyor No. 468

Subscribed and sworn to before me this 3rd day of January, 1980.

Robert Caldwell

ROBERT N. CALDWELL
State of Nevada
County
Expiration Expires Mar. 8, 1981

FILED
1-7-80
STATE ENGINEER'S OFFICE

Scale 1" = 600'

600 0 600 1200 1800 2400

1-7-80

17236

ROBERT N. CALDWELL
REGISTERED LAND SURVEYOR - STATE OF NEVADA
4233

OFFICE
STATE ENGINEER
JAN 3 PM 1 40

Desert Mountain Surveying Company
510 Melarkey Street
Winnemucca, Nevada 89445

Map To Accompany A Relinquishment Of A Portion Of The Existing Place Of Use Of The Water Under Application 17236 Certificate 5611
From: Irrigation To: Domestic
From Underground
By: Winnada Farms And
Joseph Gene And Lois C. Baum
Humboldt County Nevada

NO 1

17236