Wells Number 4 & 5						
Section	Subdivision	Town-ship	Range	Cultivated acreage	Description of culture	Date of first culture
21	NW1/4,NW1/4	T40N	R69E	0.1	Alfalfa	
	NE 1/4,NW1/4	"	"	7.1	"	
	SW 1/4,NW1/4	"	"	7.9	"	
	SE 1/4,NW1/4	"	"	38.5	"	
	SW 1/4,NE 1/4	"	"	11.9	"	
	NW 1/4,SW1/4	"	"	0.5	"	
	NE 1/4,SW1/4	"	"	8.3	"	
	" "	"	"	23.6	Grain	
	NW 1/4,SE 1/4	"	"	10.3	Alfalfa	
	" "	"	"	26.5	Grain	
	NE 1/4,SE 1/4	"	"	27.3	"	
	SE 1/4,SW1/4	"	"	10.8	"	
	SW 1/4,SE 1/4	"	"	40.0	"	
	SE 1/4,SE 1/4	"	"	40.0	"	
22	NW 1/4,SW1/4	"	"	9.5	"	
	SW 1/4,SW 1/4	"	"	32.2	"	
27	NW 1/4,NW 1/4	"	"	38.2	"	
	NE 1/4,NW 1/4	"	"	2.0	"	
	SW 1/4,NW 1/4	"	"	4.0	"	
28	NW 1/4,NE 1/4	"	"	30.1	"	
	NE 1/4,NE 1/4	"	"	40.0	"	
	SW 1/4,NE 1/4	"	"	7.9	"	
	SE 1/4,NE 1/4	"	"	24.4	"	
TOTAL = 441.1 Acres						

Well Number 7 (Will also be supplemented by Well No. 3)						
Section	Subdivision	Town-ship	Range	Cultivated acreage	Description of culture	Date of first culture
14	NW1/4,SW1/4	T40N	R69E	1.0	Grain	
	NE1/4,SW1/4	"	"	1.5	"	
	SW1/4,SW1/4	"	"	31.7	"	
	SE1/4,SW1/4	"	"	28.6	"	
22	SE 1/4,NW1/4	"	"	3.2	"	
	SW1/4,NE 1/4	"	"	12.1	"	
	SE 1/4,NE 1/4	"	"	5.0	"	
	NW1/4,SW 1/4	"	"	17.8	"	
	NE 1/4,SW 1/4	"	"	39.7	"	
	NW1/4,SE 1/4	"	"	40.0	"	
	NE 1/4,SE 1/4	"	"	36.5	"	
	SW1/4,SW 1/4	"	"	6.6	"	
	SE 1/4,SW1/4	"	"	40.0	"	
	SW1/4,SE 1/4	"	"	27.6	"	
	SE 1/4,SE 1/4	"	"	3.3	"	
23	NW1/4,NW1/4	"	"	34.1	"	
	NE 1/4,NW1/4	"	"	38.1	"	
	NW1/4,NE 1/4	"	"	3.6	"	
	SW1/4,NW1/4	"	"	36.5	"	
	SE 1/4,NW1/4	"	"	22.7	"	
	SW1/4,NE 1/4	"	"	4.1	"	
	NW 1/4,SW 1/4	"	"	10.9	"	
27	NE 1/4,NW1/4	"	"	0.2	"	
	NW 1/4,NE 1/4	"	"	12.0	"	
TOTAL = 456.8 Acres						

Well Number 2						
Section	Subdivision	Town-ship	Range	Cultivated acreage	Description of culture	Date of first culture
14	NE 1/4,SW1/4	T40N	R69E	8.4	Alfalfa	
	NW1/4,SE 1/4	"	"	17.0	"	
	NE 1/4,SE 1/4	"	"	1.9	"	
	SE 1/4,SW1/4	"	"	9.5	"	
	SW1/4,SE 1/4	"	"	40.0	"	
	SE 1/4,SE 1/4	"	"	10.0	"	
23	NE 1/4,NW 1/4	"	"	0.3	"	
	NW1/4,NE 1/4	"	"	35.2	"	
	NE 1/4,NE 1/4	"	"	26.1	"	
	SW1/4,NE 1/4	"	"	22.5	"	
	SE 1/4,NE 1/4	"	"	39.7	"	
	NW1/4,SE 1/4	"	"	7.6	"	
	NE 1/4,SE 1/4	"	"	39.4	"	
	SE 1/4,SE 1/4	"	"	3.3	"	
24	SW1/4,NW1/4	"	"	4.8	"	
	NW1/4,SW1/4	"	"	20.0	"	
	SW1/4,SW1/4	"	"	12.6	"	
TOTAL 298.3 Acres						

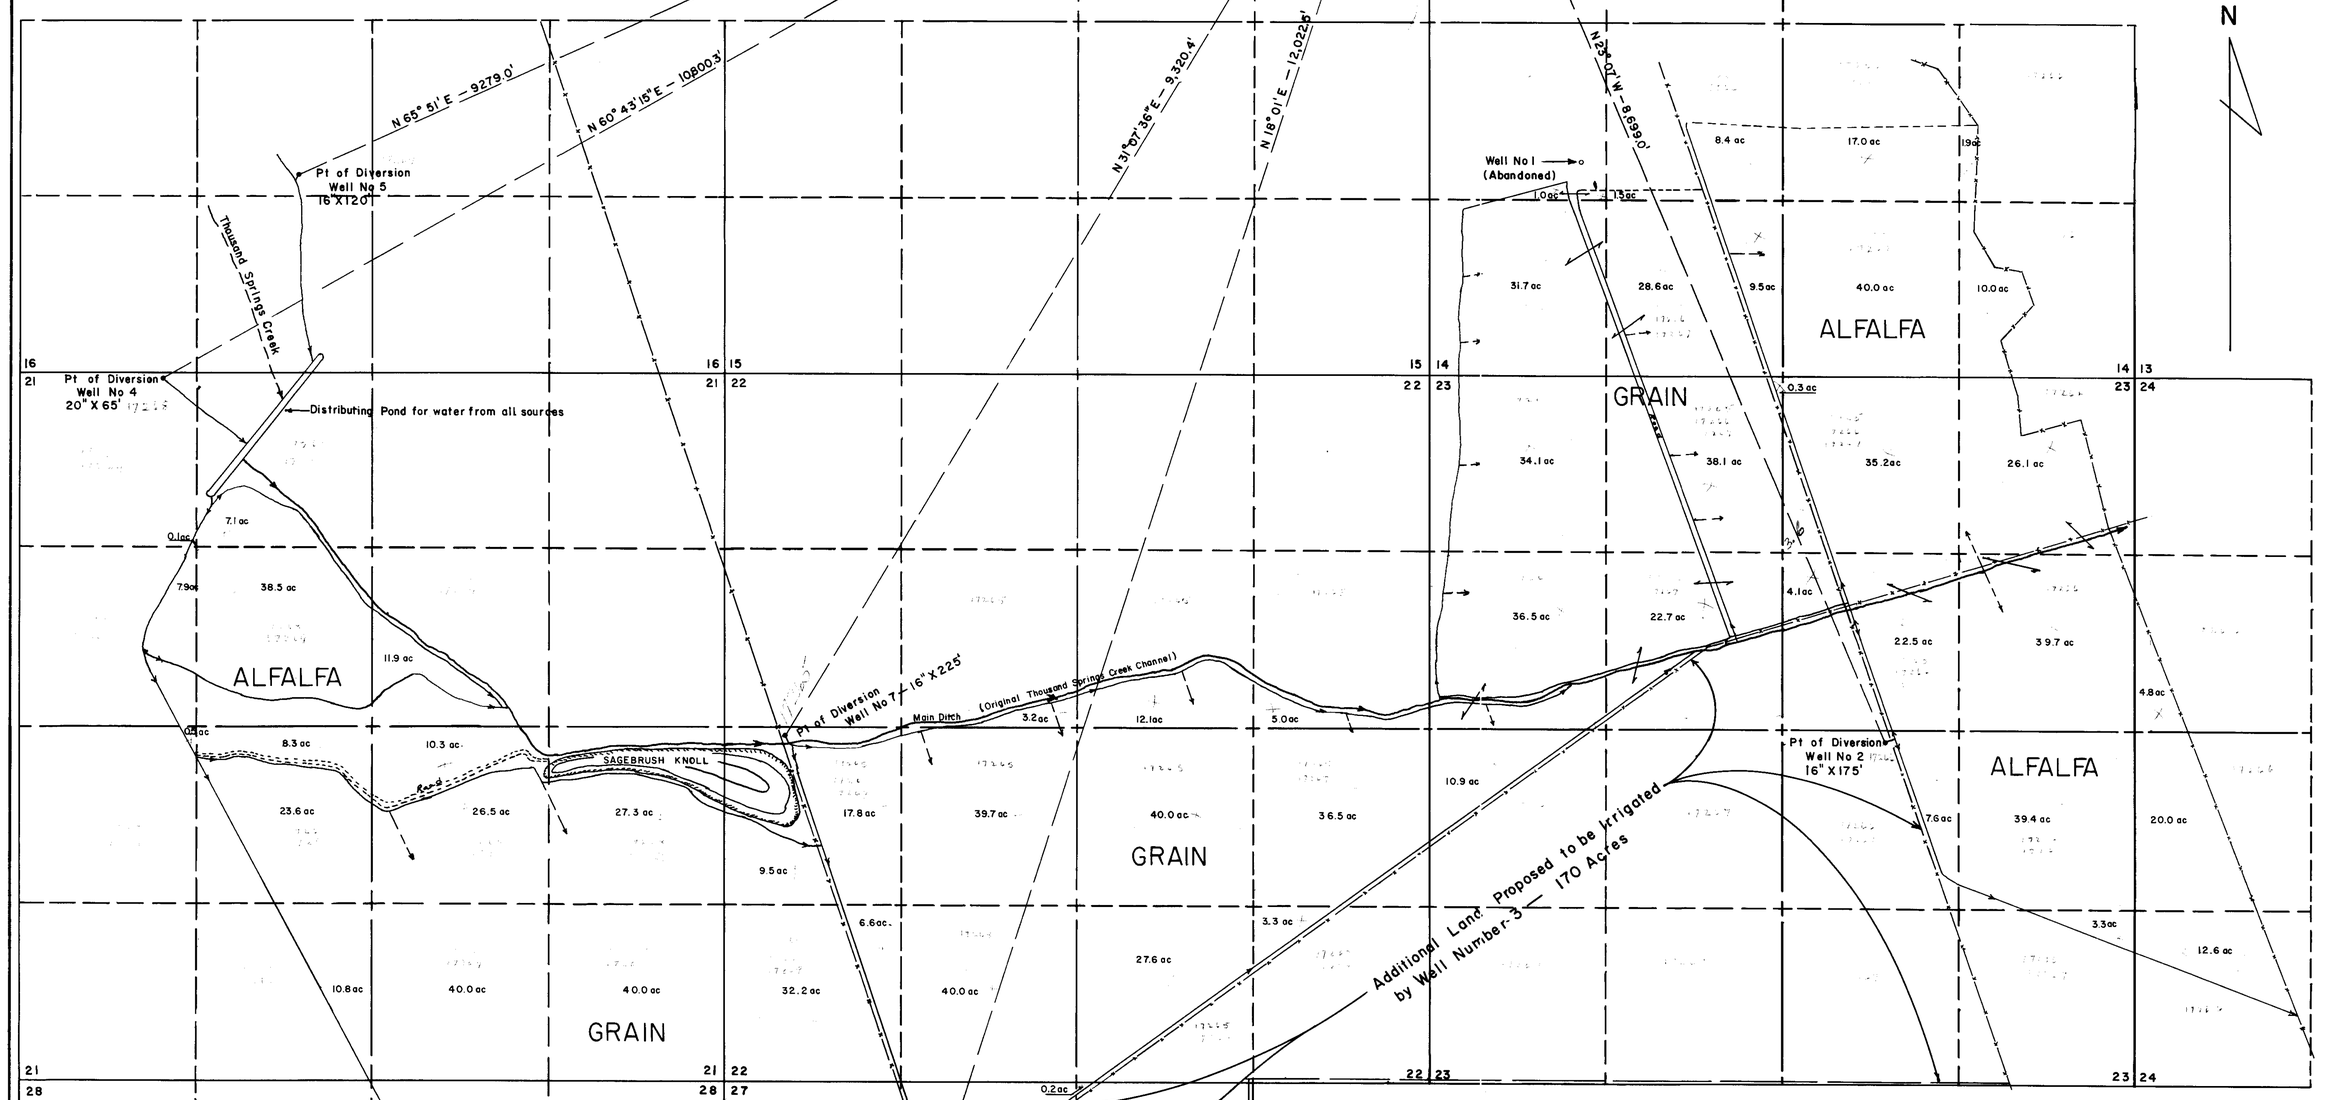

State of Nevada } SS.
County of Elko

I, W.H. Settelmeyer, being first duly sworn, depose and say that this map, consisting of one sheet, has been correctly drawn to the designated scale from field notes of a survey mace by me between the 27th day of August, and the 28th day of August, 1957; that it truly and correctly represents the proposed location and extent of the works used to divert water from 5 wells of an underground source, in Elko County, by the Gamble Ranches, Inc., for irrigation and domestic purposes. That the proposed points of diversion, the approximate location and size of the diverting channel or conduit, and names of all other works which will cross or connect with the proposed works, and boundary of all lands, showing by 40-acre subdivisions the areas proposed to be irrigated, are fully and correctly designated thereon.

W.H. Settelmeyer
State Water Right Surveyor

Subscribed and sworn to before me this 7th day of September, 1957.
Notary Public in and for Elko County, Nevada.
Geo R Goucher

MAP

TO ACCOMPANY APPLICATION TO APPROPRIATE WATER FOR IRRIGATION AND DOMESTIC PURPOSES BY THE GAMBLE RANCHES, INC. FROM AN UNDERGROUND SOURCE IN ELKO COUNTY.

FILED
STATE ENGINEER'S OFFICE

85402 17269 17268 17267 17266 File under → 17265