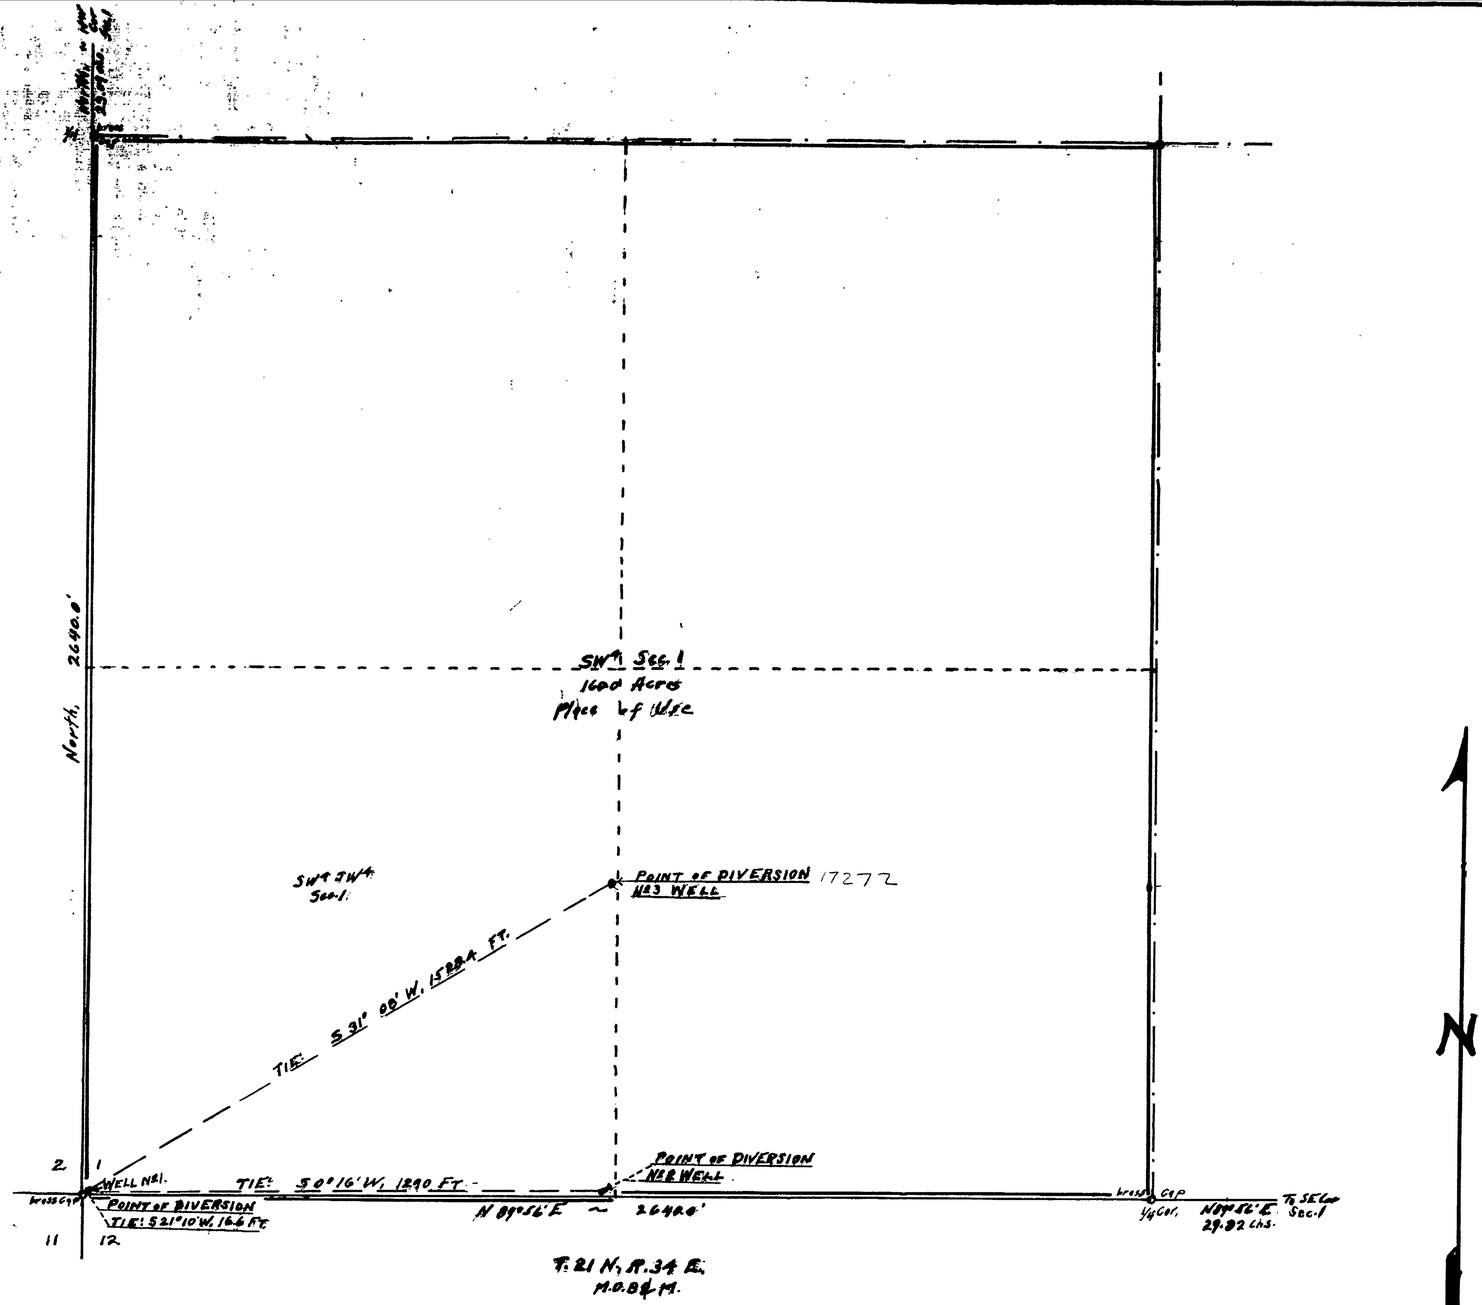

N

STATE of NEVADA }
COUNTY of ORMSBY } S-S

I, E. P. Osgood, being first duly sworn, depose and say that this map, consisting of 1 sheet, has been correctly drawn to the designated scale from field notes of a survey made by me or under my direction on Sept. 3, 1957. That it truly and correctly represents the location and extent of the works used to divert water from 3 Wells that are located in Churchill County, Nevada; by Chester B. Knittle, for irrigation and domestic use.

That the proposed points of diversion, the approximate location and size of the diverting channels or other conduits, the place and manner of use, and the location and names of all other works or streams, which are crossed by or connected with the said works, are truly and correctly designated

E. P. Osgood
State Water Right Surveyor

Subscribed and sworn to before me this ___ day of Sept., 1957.

C. E. Thiel
Notary Public in & for Ormsby County, Nevada

My Commission Expires July 4, 1961

SCALE
1 Inch = 200 Feet

100 0 100 200 400 600 800 FT

OFFICE
E ENGINEER
1957 SEP 12 PM 1 51

FILED
SEP 12 1957

MAP
To ACCOMPANY APPLICATION No. 17272
FOR WATER FROM UNDERGROUND SOURCES
CHESTER B. KNITTLE
From 3 Wells Under No. 17272
Dixie Valley
Churchill County, Nevada
September 1957 E. P. Osgood, St. Wat. Rt. Sur.

21993 unde- 17272