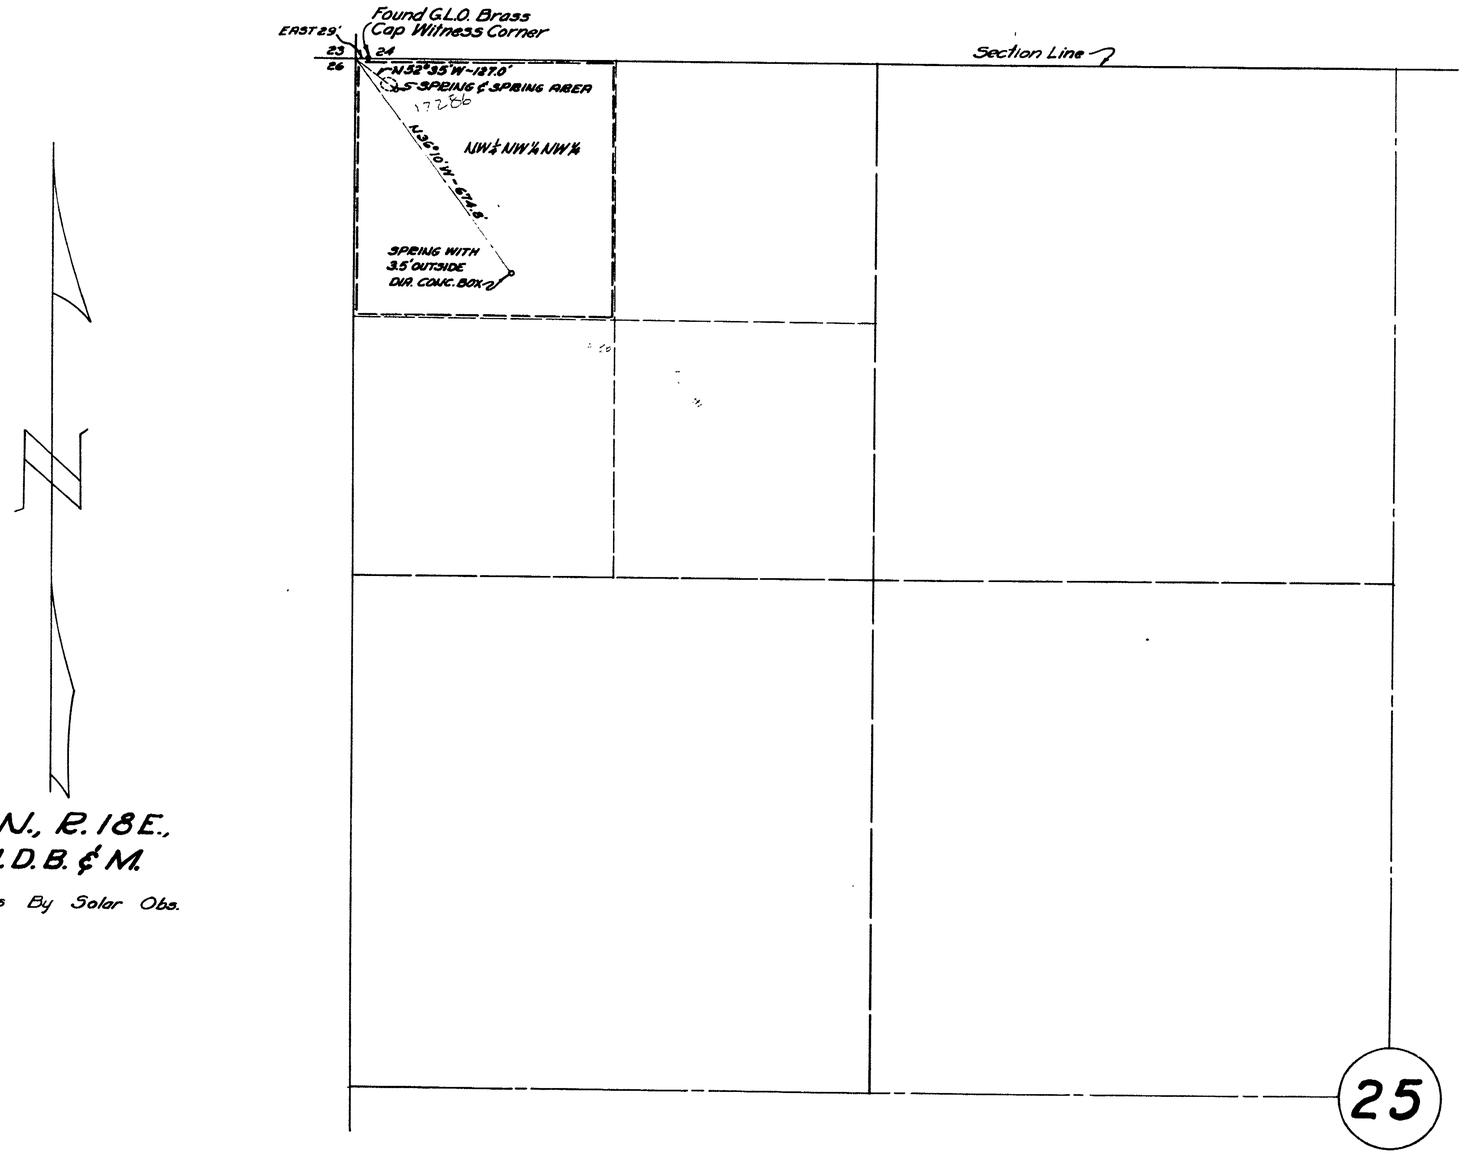

T.13N., R.18E.,
M.D.B.&M.

Bearings By Solar Obs.

STATE OF NEVADA }
COUNTY OF ORMSBY }

I, William J. Johnstone, being first duly sworn, depose and say that this map, consisting of one sheet has been correctly drawn to the designated scale from field notes of a survey made by me on the 10th day of July, 1957, that it truly and correctly represents the location and extent of the works used to divert water from unnamed springs in Douglas County by Alvin and Lucille K. Delaney for Quasi-municipal purposes, that the point of diversion, the place and manner of use are fully and correctly designated hereon.

William J. Johnstone
State Water Right Surveyor

Subscribed and sworn to before me this 12th day of July 1957.

Mrs. Hilda Sherwood
Notary Public in and for Ormsby County, Nev.
my commission expires July 1, 1961

SCALE 1 INCH = 200 FEET

FILED
JUL 12 1957
ENGINEER'S OFFICE

OFFICE
ENGINEER
1957 JUL 12 PM 3 27

MAP TO ACCOMPANY
APPLICATION TO APPROPRIATE WATER
FOR
QUASI-MUNICIPAL
BY
ALVIN AND LUCILLE K. DELANEY
FROM
UNNAMED SPRING
July 12, 1957

JOHNSTONE ENGINEERS - Carson City, Nevada

20004 18617 Place in → 17285 17286