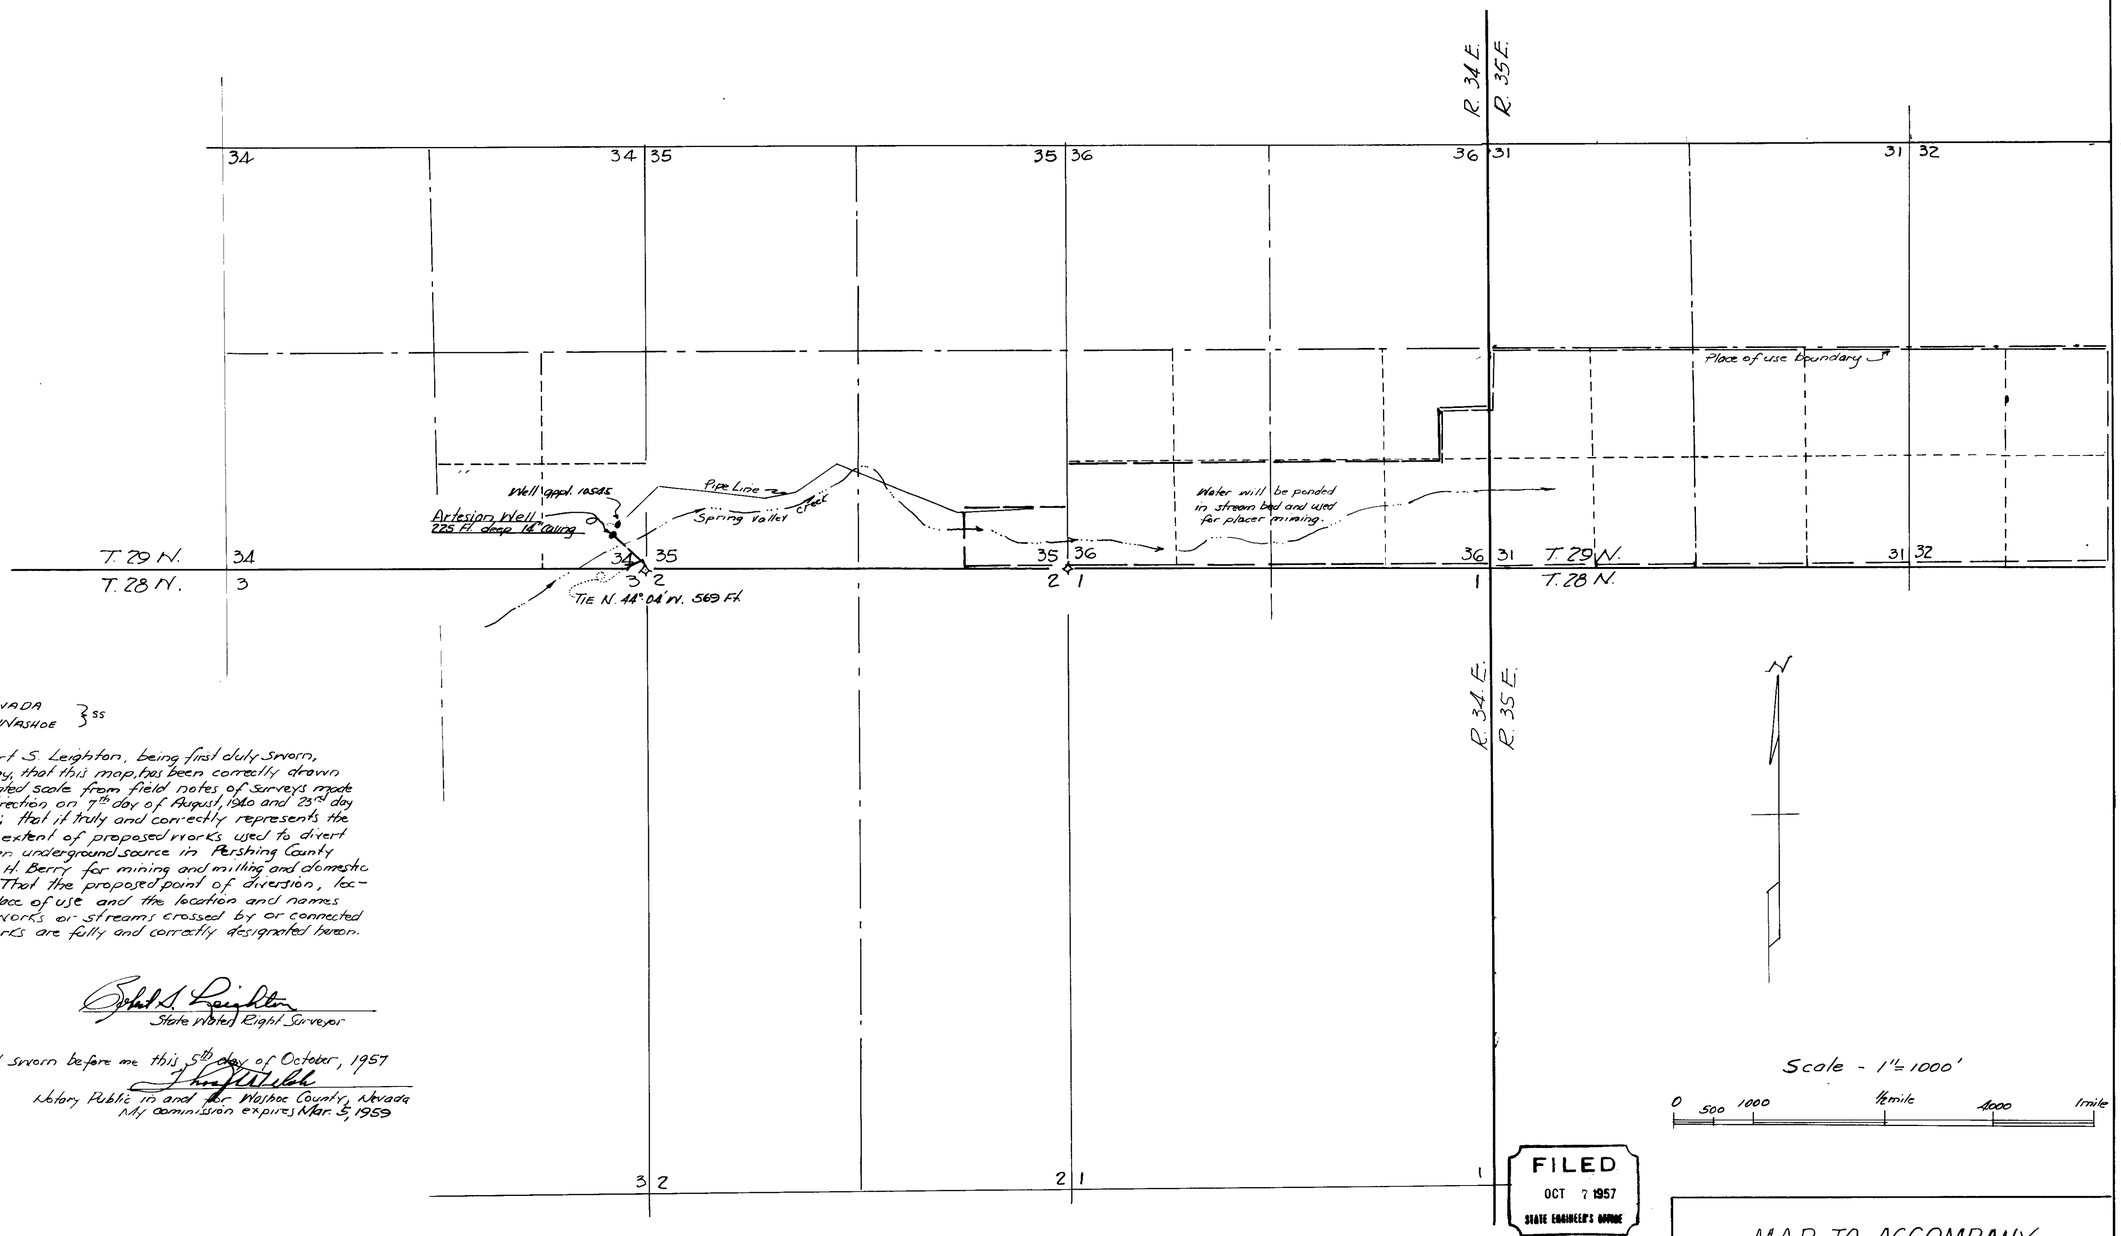

STATE OF NEVADA
COUNTY OF WASHOE } ss

I, Robert S. Leighton, being first duly sworn, depose and say, that this map has been correctly drawn to the designated scale from field notes of surveys made under my direction on 7th day of August, 1940 and 25th day of Sept., 1957; that it truly and correctly represents the location and extent of proposed works used to divert water from an underground source in Pershing County by Theodore H. Berry for mining and milling and domestic purposes. That the proposed point of diversion, location of place of use and the location and names of all other works or streams crossed by or connected with said works are fully and correctly designated hereon.

Robert S. Leighton
State Water Right Surveyor

Subscribed and sworn before me this 5th day of October, 1957

Notary Public in and for Washoe County, Nevada
My commission expires Mar. 5, 1959

FILED
OCT 7 1957
STATE ENGINEER'S OFFICE

MAP TO ACCOMPANY
APPLICATION TO APPROPRIATE
WATER FOR MINING & MILLING
BY THEODORE H. BERRY
FROM AN UNDERGROUND SOURCE.

17800