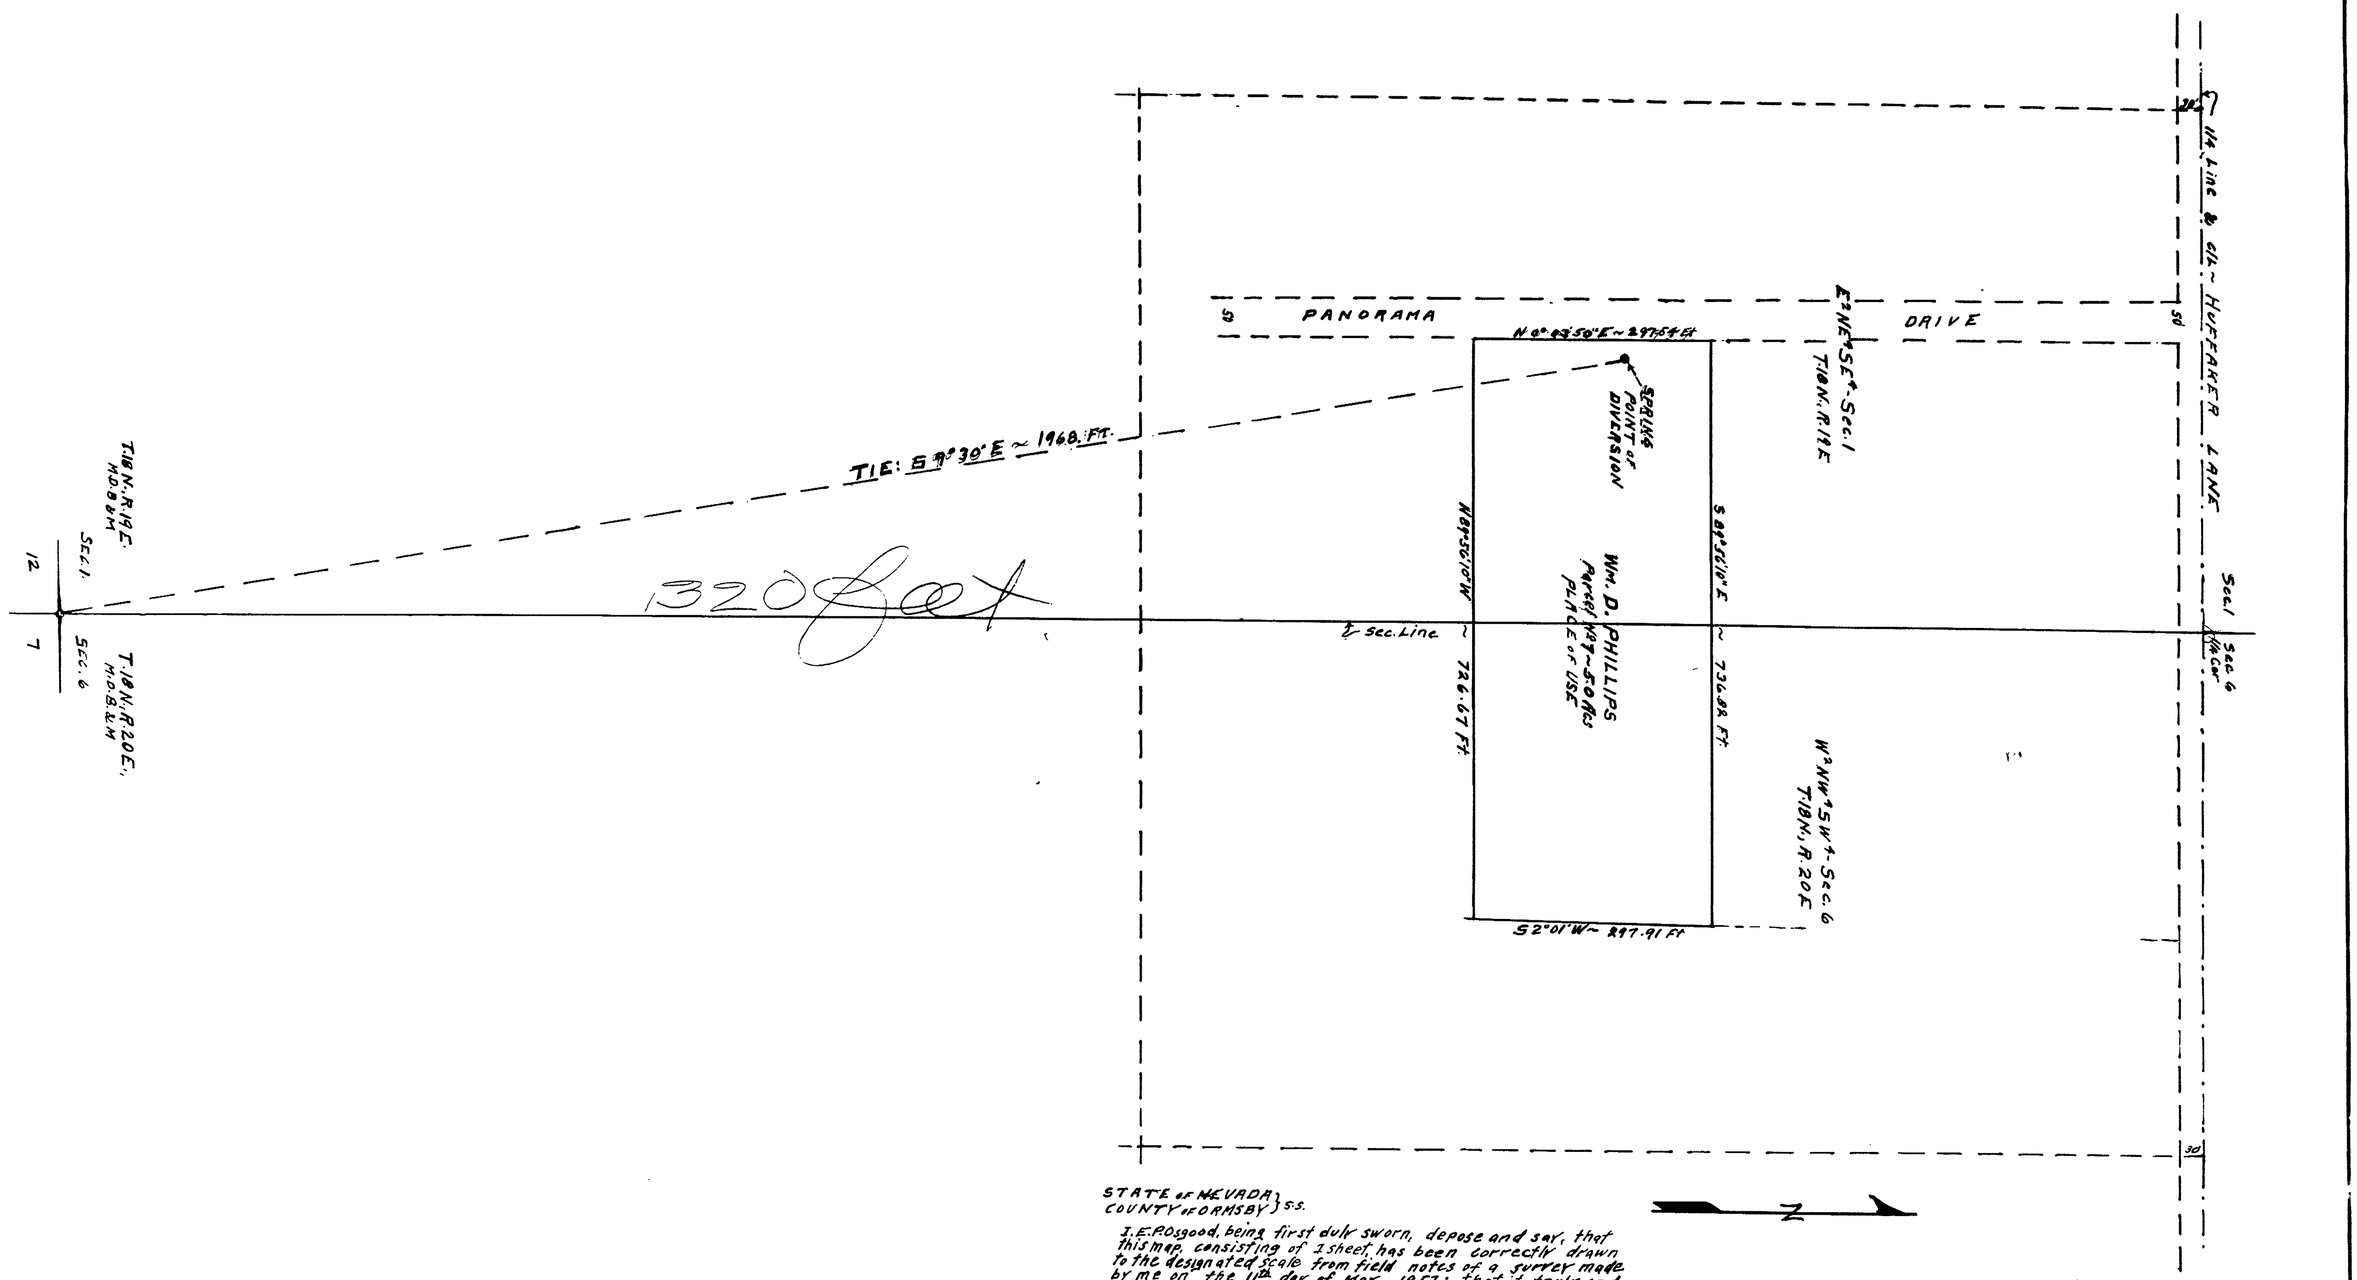

STATE OF NEVADA }
COUNTY OF ORMSBY } S.S.

I, E. P. Osgood, being first duly sworn, depose and say, that this map, consisting of 1 sheet, has been correctly drawn to the designated scale from field notes of a survey made by me on the 1st day of Mar., 1957; that it truly and correctly represents the location and extent of the works used to divert water from a SPRING located in Washoe County, Nevada, by Wm. D. PHILLIPS for irrigation and domestic use.

That the proposed point of diversion, the approximate location and size of the diverting channels or other conduits, the PLACE and MANNER OF USE, and the location and names of all other works or streams, which are crossed by or connected with the said works, are fully and correctly designated thereon.

E. P. Osgood
State Water Right Surveyor

Subscribed & sworn to before me this 5th day of June, 1957

Notary Public in & for Ormsby County, Nevada
My Commission Expires July 6, 1957

OFFICE
STATE ENGINEER
1957 JUN 6 PM 1 05
FILED
JUN 6 1957
STATE ENGINEER'S OFFICE

MAP
To Accompany Application to Appropriate
Water for Irrigation & Domestic Use
Wm. D. PHILLIPS
From - SPRING
Washoe County, Nevada
May 1957 , E. P. Osgood, St. Wat. Rt. Sur.

21122 File under 17294