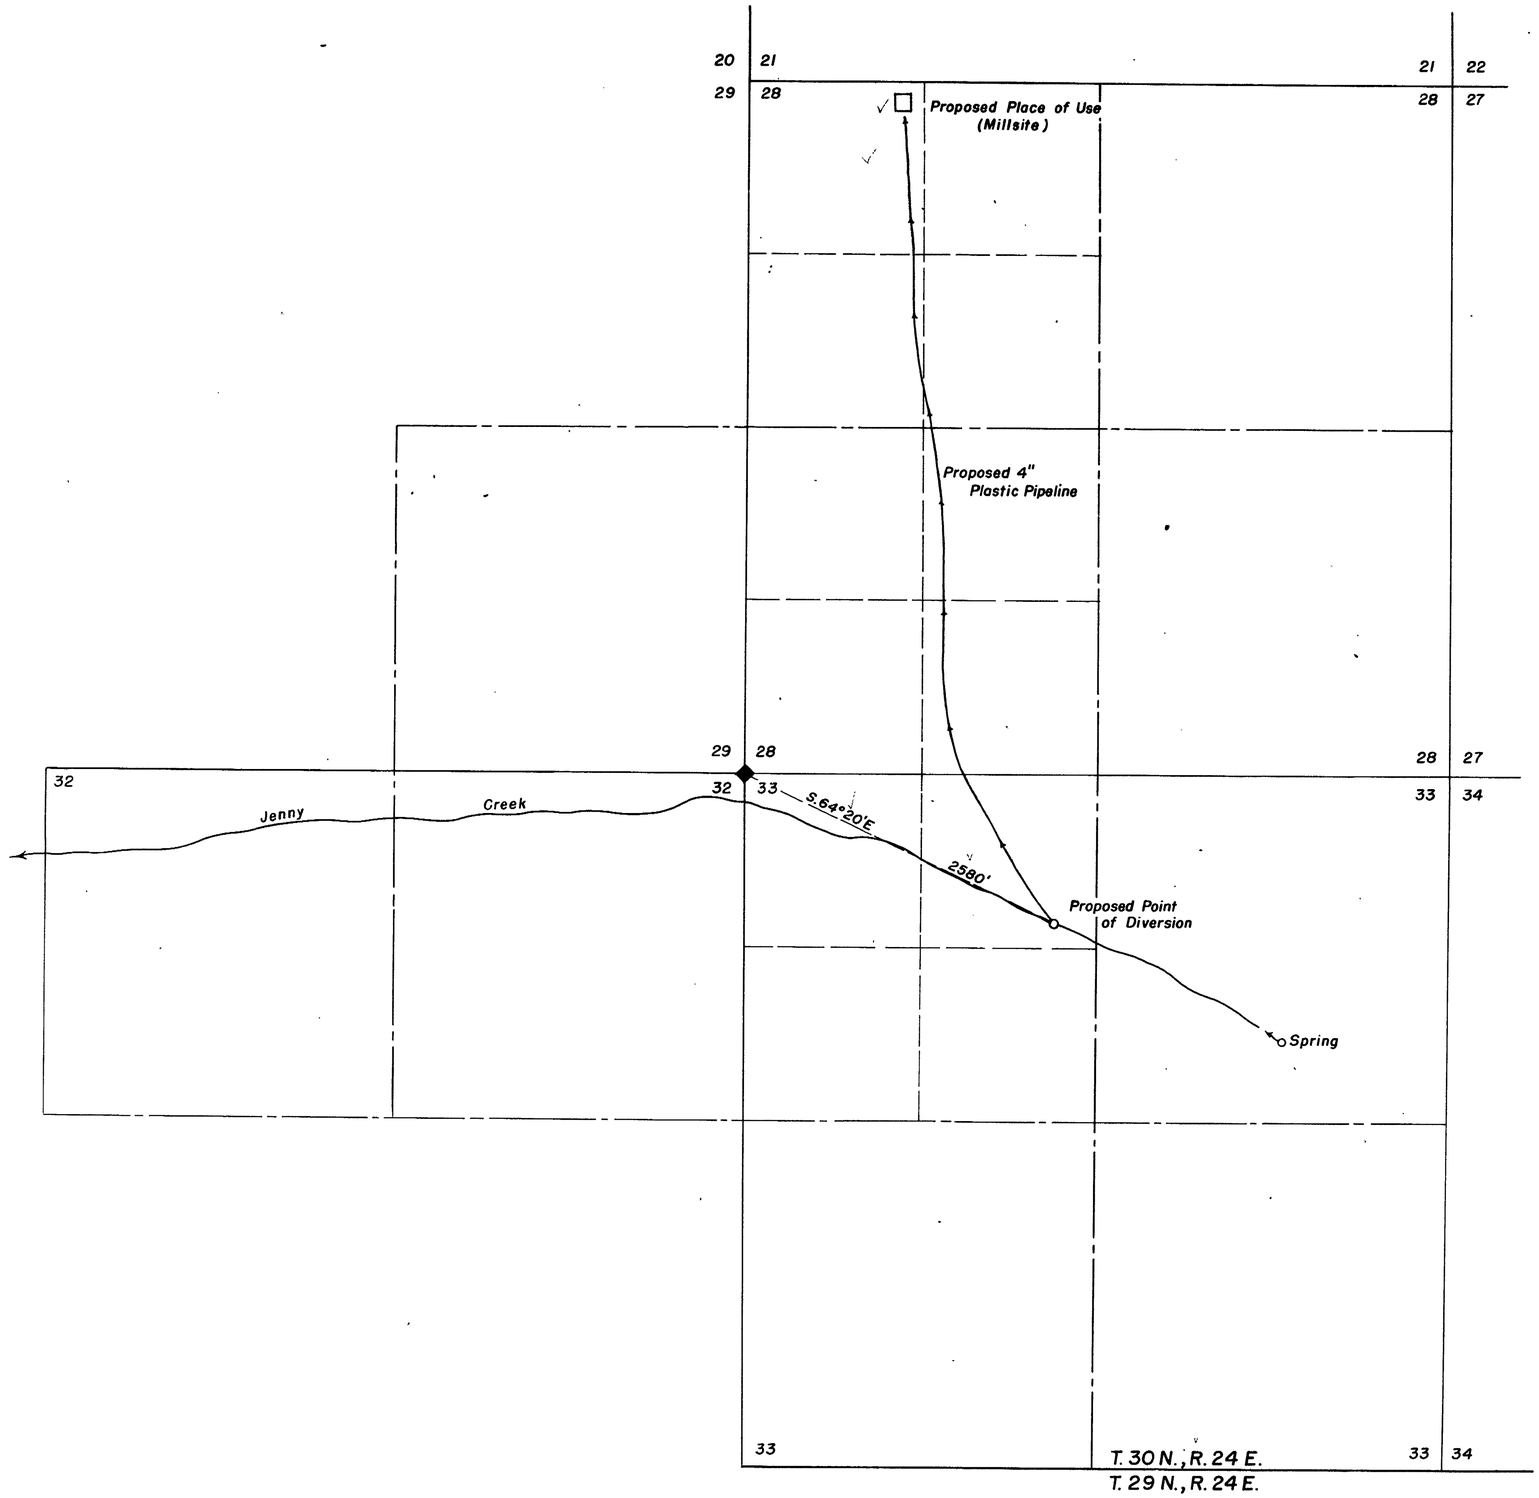

State of Nevada
County of Ormsby ss.

I, Robert F. Guinn, being first duly sworn, depose and say that this map has been correctly drawn to the designated scale from field notes of a survey made by me between the 13th. day of July and the 14th. day of July, 1957, that it truly and correctly represents the location and extent of the works to be used to divert water from Jenny Creek in Pershing County by C.C. Lovestedt for mining, milling and domestic purposes under application No. 17295. That the point of diversion, the location of the diverting device, the location and extent of lands owned or controlled by the applicant upon which water applied for under application No. 17295 is to be used, together with the area and kind of culture in each 40-acre subdivision, and the location and names of all other works or streams which are crossed by or connected with said works are fully and correctly designated thereon.

Robert F. Guinn
State Water Right Surveyor

Subscribed and sworn to before me this 16th. day of July, 1957.

Mrs. Hilda Sherwood
Notary Public in and for Ormsby County, Nevada.
My commission expires July 6, 1961.

N

SCALE — 1" = 600'
600 300 0 600 1200 1800

FILED
JUL 16 1957
STATE ENGINEER'S OFFICE

OFFICE
STATE ENGINEER
1957 JUL 16 AM 9 02

MAP TO ACCOMPANY APPLICATION TO APPROPRIATE WATER FOR MINING, MILLING AND DOMESTIC PURPOSES BY C.C. LOVESTEDT FROM JENNY CREEK

Returned to C.C. Lovestedt

17295