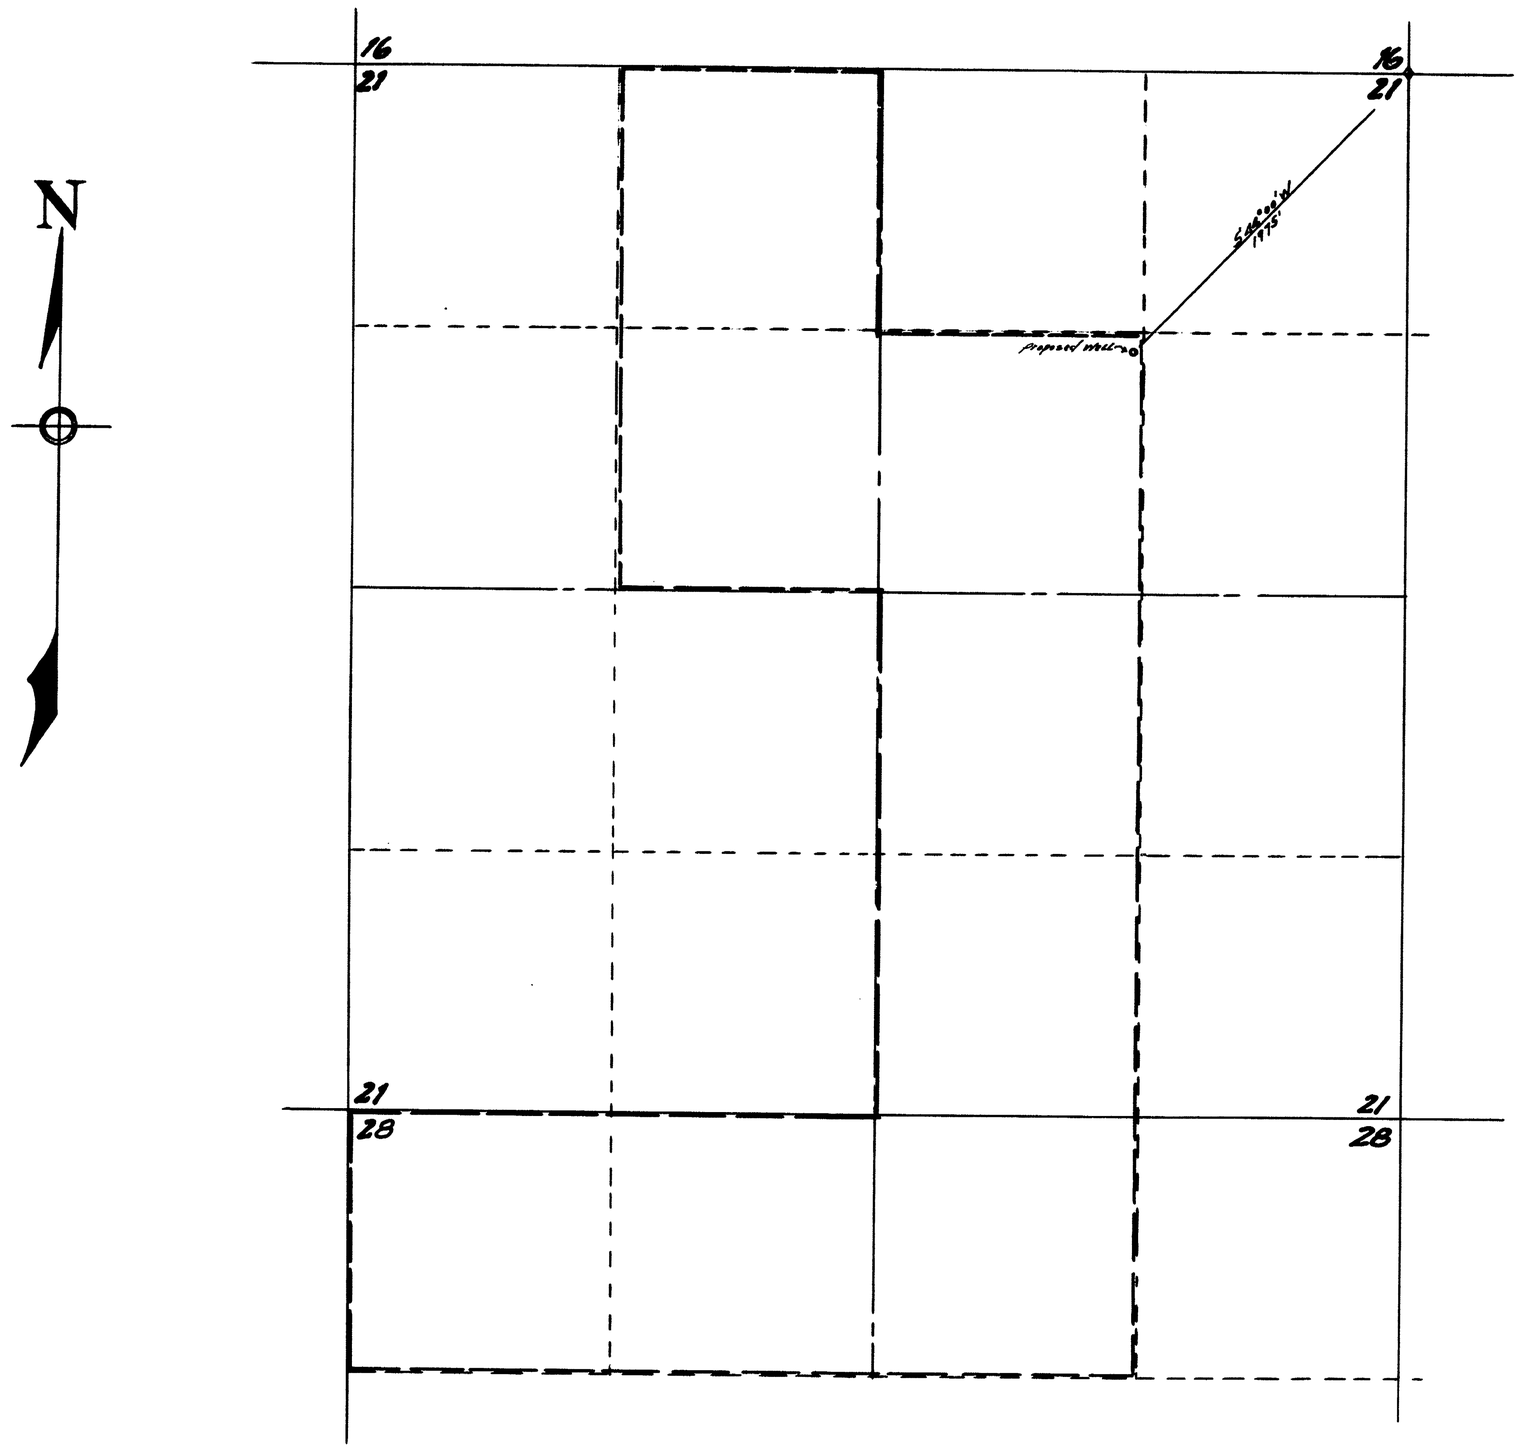

T. 44 N., R. 37 E., M.D.B. + M.

STATE OF NEVADA
COUNTY OF HUMBOLDT } S.S.

I, Richard M. Black, being first duly sworn depose and say that this map, consisting of one sheet, has been correctly drawn to the designated scale from field notes of a survey made by me between the 1st day of June and the 6th day of June, 1957. That it truly and correctly represents the proposed location and extent of the works used to divert water from underground in Humboldt County by ORVAL B. ROESER for irrigation purposes. That the proposed point of diversion, the approximate location and size of the diverting channel, all reservoirs or basins, the location and names of all other works which will cross or connect with the proposed works, and the boundary of all lands showing by 40-acre subdivisions the areas proposed to be irrigated are fully and correctly designated thereon.

Richard M. Black
STATE WATER RIGHT SURVEYOR

Subscribed and sworn to before me this 6th day of June, 1957.

[signature]
Notary Public in and for Humboldt County, Nevada
My Comm Exp: 7/6/57

Scale: 1-in = 400 ft.

0 100 200 300 400 800 1200 1600 2000

OFFICE
ENGINEER
1957 JUN 7 AM 11 25

FILED
JUN 12 1957
STATE ENGINEER'S OFFICE

MAP
TO ACCOMPANY APPLICATION
TO APPROPRIATE WATER
FOR IRRIGATION BY ~
ORVAL B. ROESER
FROM UNDERGROUND

17301