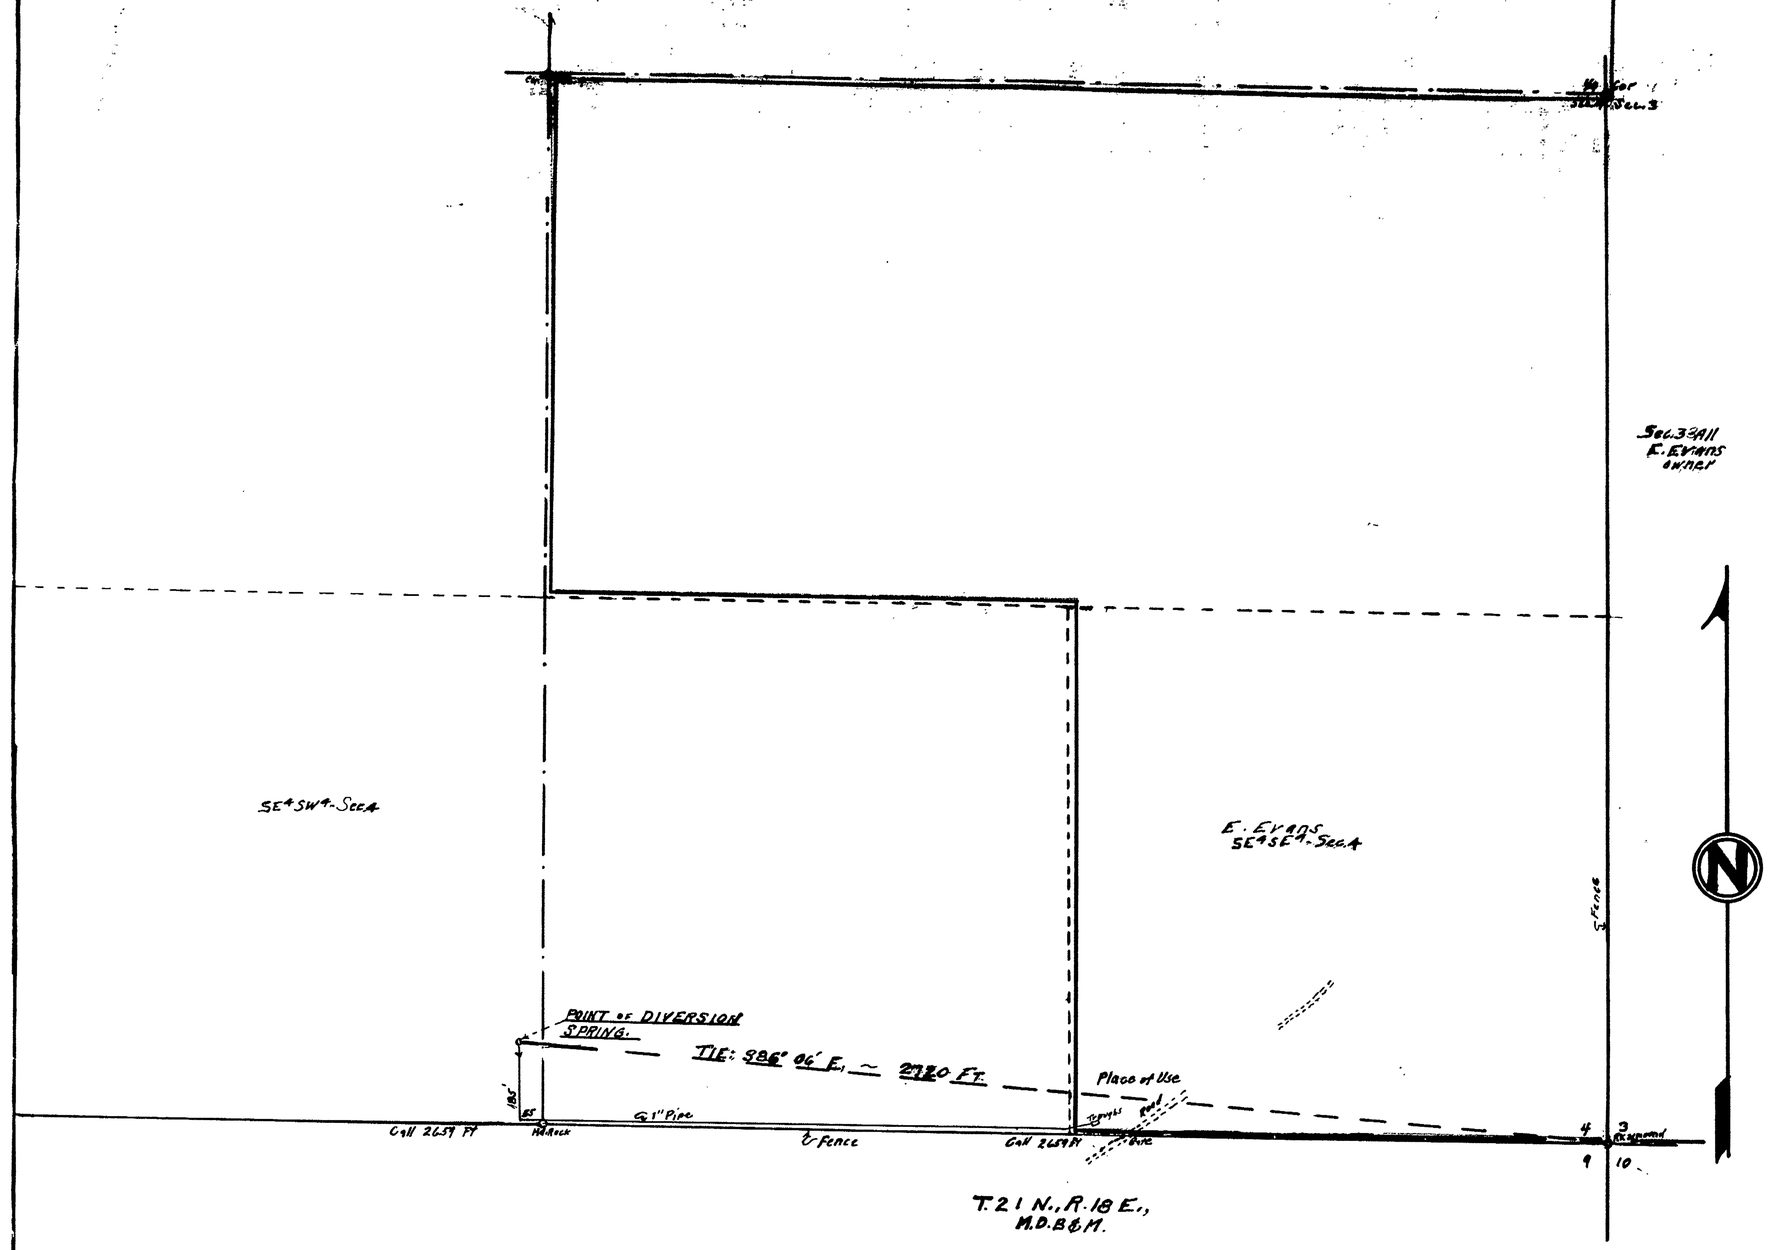

STATE OF NEVADA
COUNTY OF ORMSBY } ss

I, E.P. Osgood, being first duly sworn, depose and say, that this map consisting of 1 sheet, has been correctly drawn to the designated scale from field notes of a survey made by me on the twenty-fifth day of June, 1957, that it truly and correctly represents the location and extent of the works used to divert water from a hillside Spring in Washoe County, Nevada, by E. Evans for stockwatering purposes.

That the proposed point of diversion, the approximate location and size of the diverting channel or other conduits, the place and manner of use and the location and names of all other works or streams, which are crossed by or connected with the said works, are fully and correctly designated thereon.

E. P. Osgood
State Water Right Surveyor

Subscribed & sworn to before me this 7th day of Oct. 1957

C. E. Thorpe

Notary Public in & for Ormsby County, Nevada

My Commission Expires July 6, 1961

CERTIFICATE No. 8263 ISSUED 4-12-74

SCALE
1 Inch = 200 Feet

100 0 200 400 600 800 1000 Ft.

OFFICE
STATE ENGINEER
1957 OCT 7 PM 1 47

FILED
OCT 7 1957
STATE ENGINEER

MAP
TO ACCOMPANY APPLICATION TO APPROPRIATE
WATER FOR STOCKWATERING
E. EVANS
From - SPRING
Washoe County, Nevada
June 1957 E.P. Osgood, State Water Rt. Sur.

17308