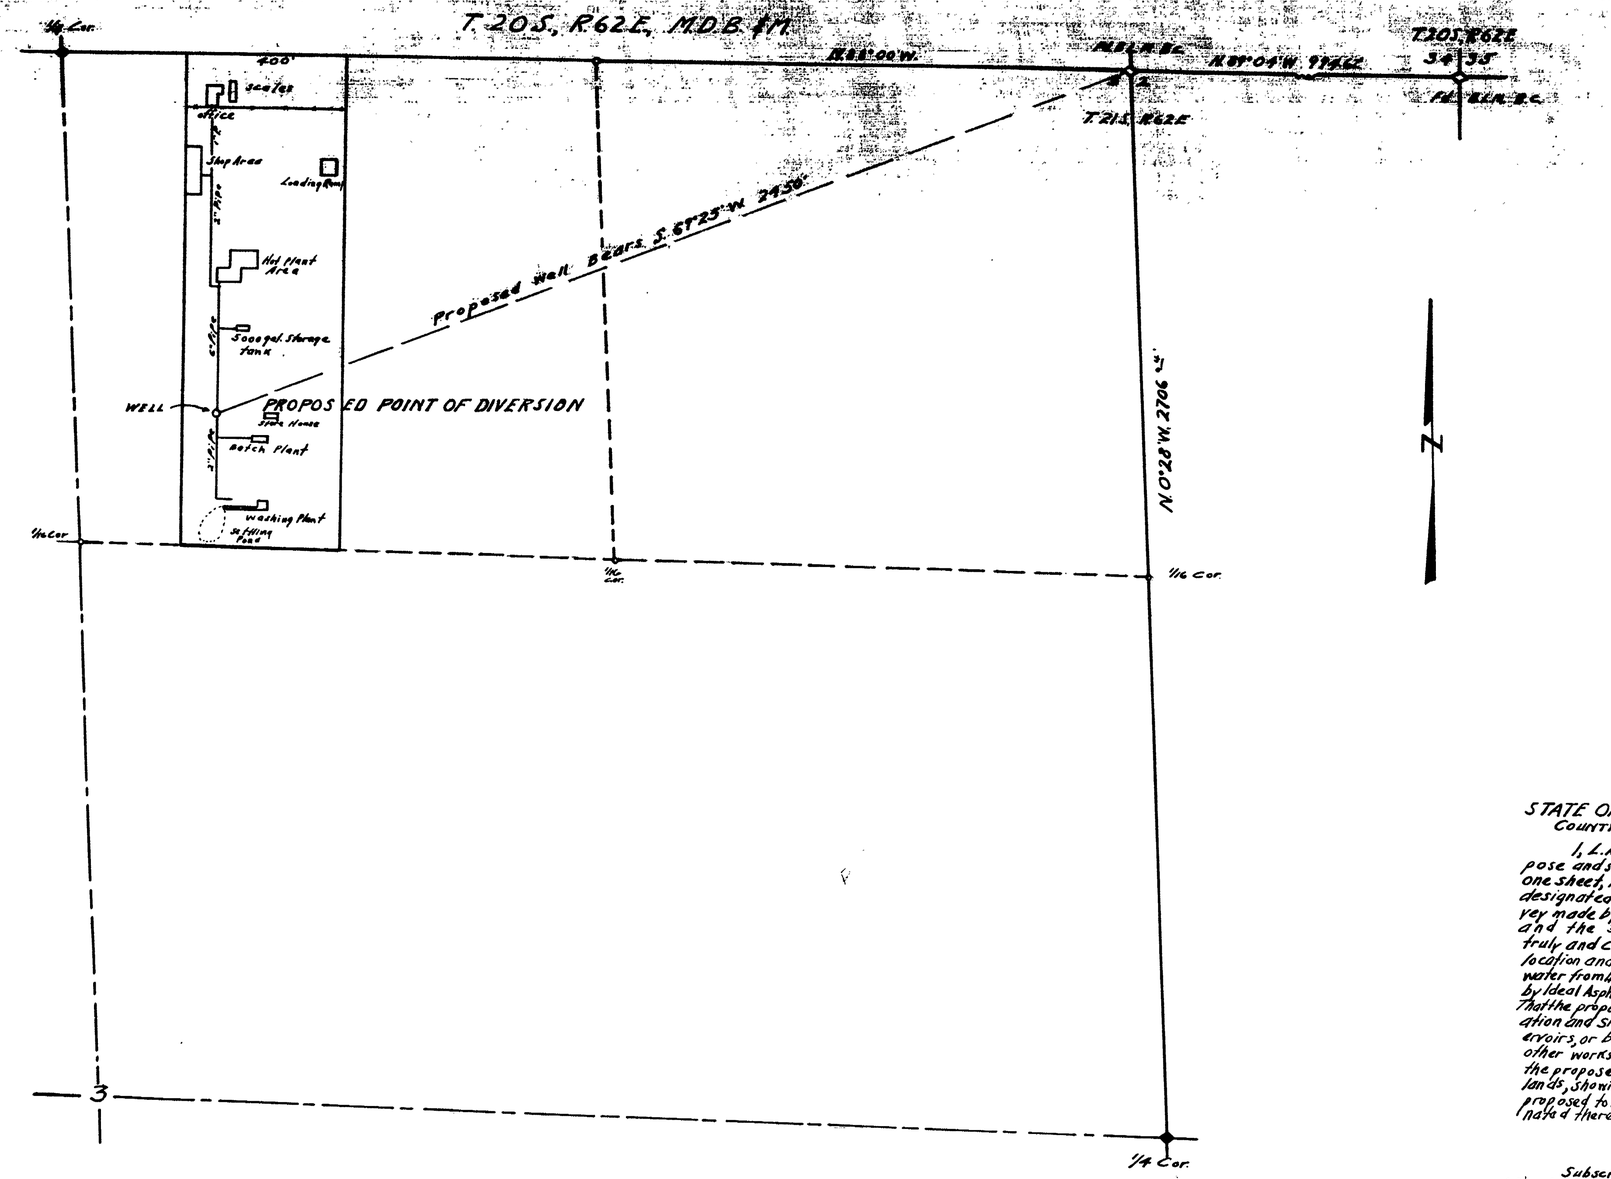

STATE OF NEVADA
COUNTY OF CLARK } S.S.

I, L.A. Harris, being first duly sworn depose and say that this map consisting of one sheet, has been correctly drawn to the designated scale from field notes of a survey made by me between the 1 day of May and the 3rd day of June, 1957; that it truly and correctly represents the proposed location and extent of the works used to divert water from Underground Basin in Clark County, by Ideal Asphalt Paving Co. Inc. for industrial purposes. That the proposed point of diversion, the approximate location and size of the diverting channel, all reservoirs, or basins, the location and names of all other works which will cross or connect with the proposed works, and the boundary of all lands, showing by 40 acre subdivisions the areas proposed to be used are fully and correctly designated thereon.

L.A. Harris
STATE WATER RIGHT SURVEYOR

Subscribed and sworn to before me this 19 day of June, 1957

Carol J. Armstrong
NOTARY PUBLIC IN AND FOR
CLARK COUNTY, NEVADA

SCALE: 1 IN. = 200 FT.

0 100 200 300 400 500 750 1000 FT.

OFFICE
STATE ENGINEER
1957 JUN 24 AM 9 54

RECEIVED
JUN 24

MAP TO ACCOMPANY
APPLICATION
TO APPROPRIATE WATER
FOR
INDUSTRIAL
BY
IDEAL ASPHALT PAVING CO. INC.
FROM
UNDERGROUND BASIN

CERTIFICATE No. 5344 ISSUED June 7, 1962