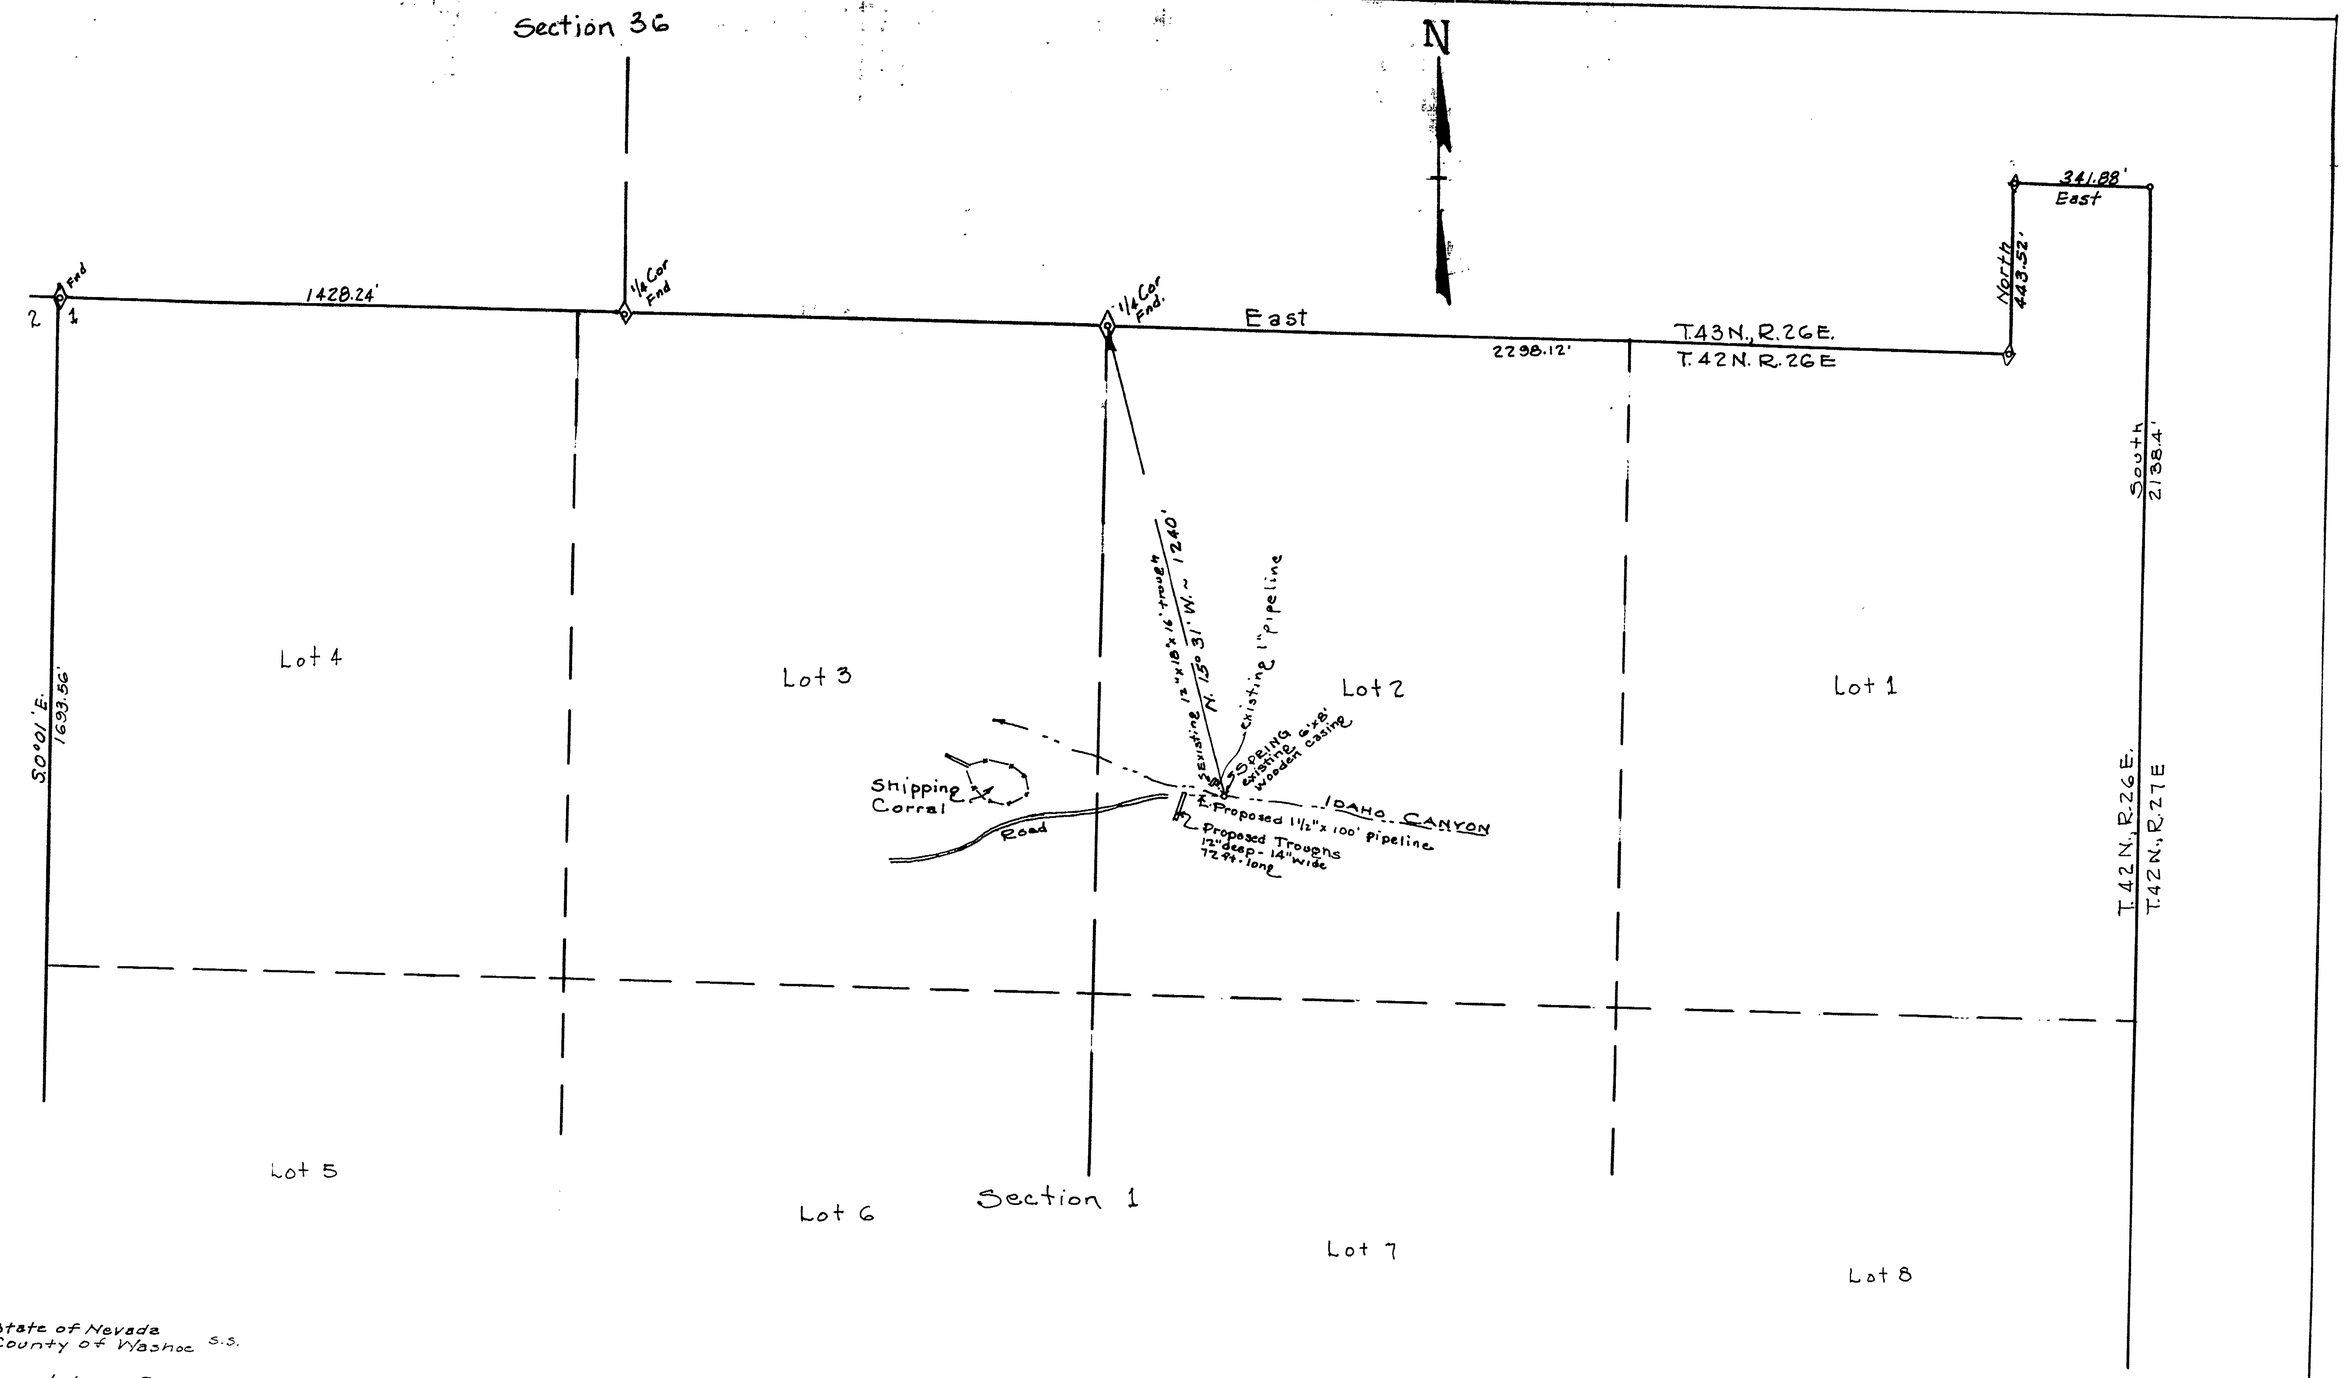

State of Nevada
County of Washoe S.S.

I, John E. Curran, being first duly sworn, depose and say this map has been correctly drawn to the designated scale from field notes of a survey made by me on October 11, 1957; that it truly and correctly represents the location and extent of the proposed works used to divert water from unnamed spring in Humboldt County by Vern Parman, Ralph Parman and George Schadler for Stockwatering purposes. That the proposed point of diversion, the approximate location and size of the diverting pipe line, the place and manner of use, the location and names of all other works or streams which are crossed by or connected with said works are fully and correctly designated thereon.

John E. Curran
State Water Right Surveyor.

Subscribed and Sworn to before me this 15th day of October 1957.

Mae Hills Stewart
Notary Public in and for Douglas County, Nevada

My Commission Expires July 1, 1961

FILED
OCT 15 1957

OFFICE
STATE ENGINEER

1957 OCT 15 PM 3 17

MAP
TO ACCOMPANY APPLICATION TO APPROPRIATE WATER FOR STOCKWATERING PURPOSES BY VERN PARMAN, RALPH PARMAN & GEORGE SCHADLER - FROM UNNAMED SPRING, HUMBOLDT COUNTY.

SCALE 1" = 200'

17320