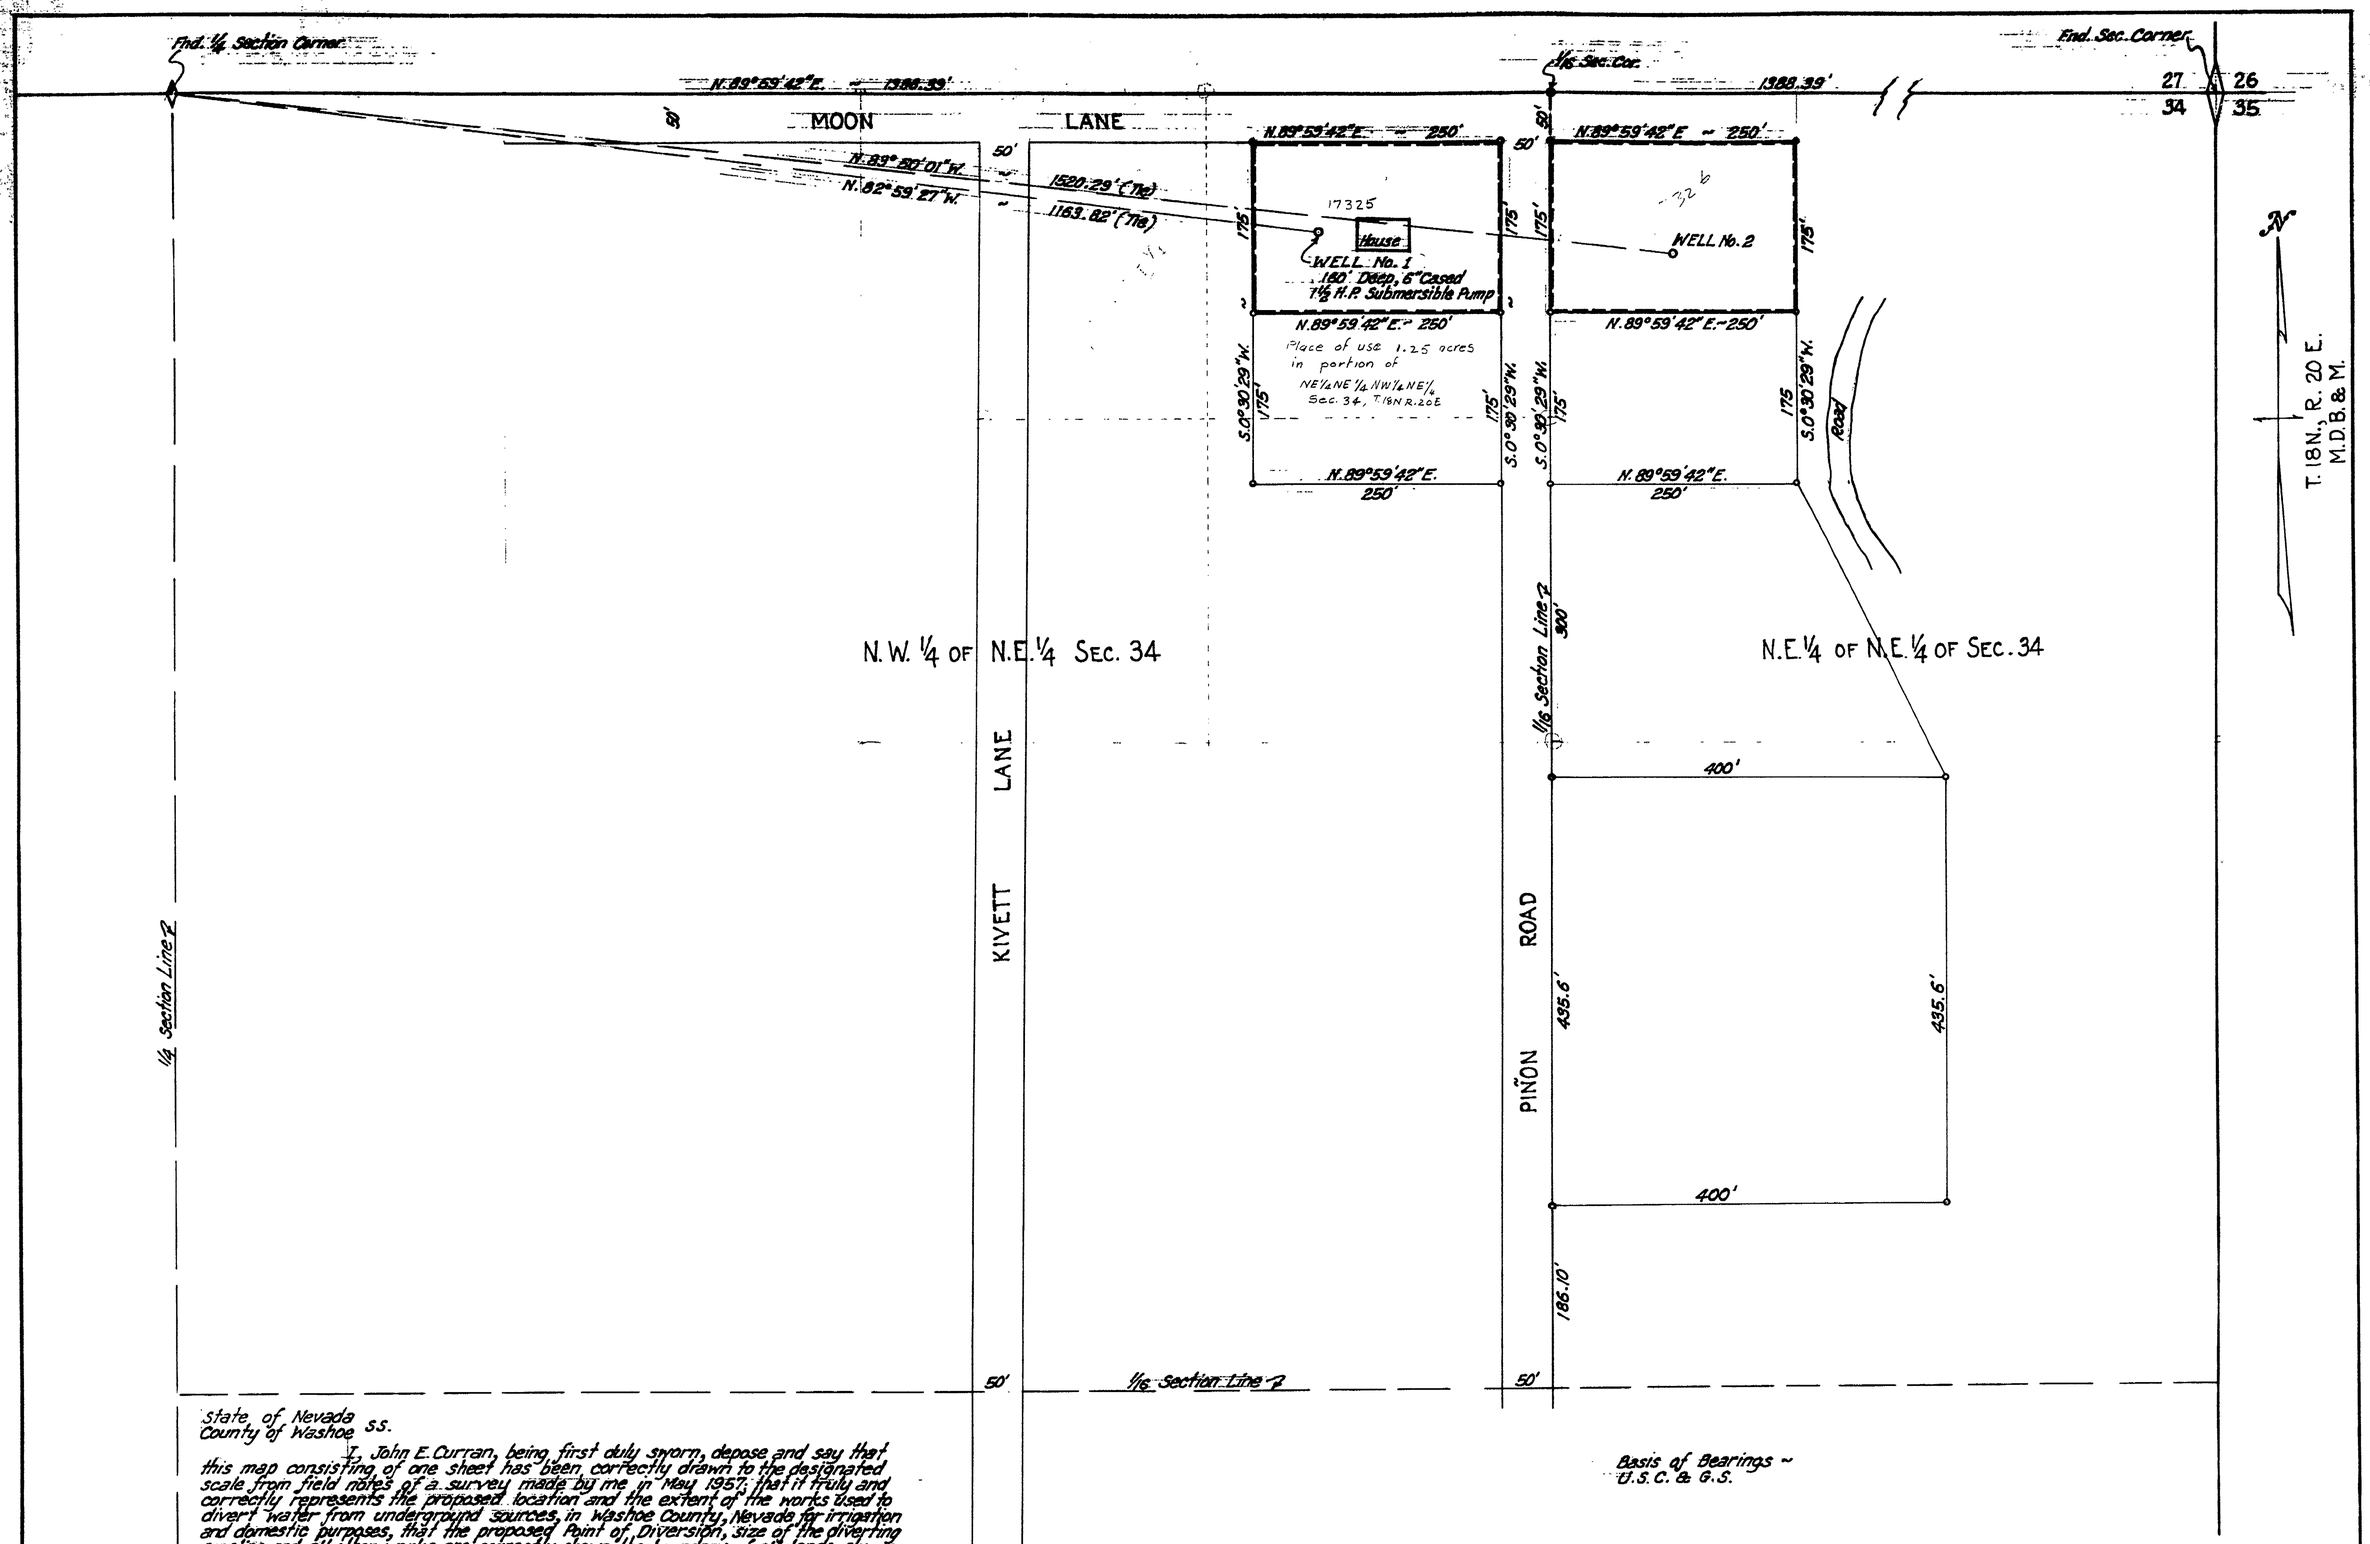

State of Nevada
County of Washoe ss.

I, John E. Curran, being first duly sworn, depose and say that this map consisting of one sheet has been correctly drawn to the designated scale from field notes of a survey made by me in May 1957; that it truly and correctly represents the proposed location and the extent of the works used to divert water from underground sources, in Washoe County, Nevada for irrigation and domestic purposes, that the proposed Point of Diversion, size of the diverting pipeline and all other works are correctly shown, the boundary of all lands shown by 40 acre subdivisions are fully and correctly designated hereon.

John E. Curran R.E. No. 258
State Water Right Surveyor

Subscribed and sworn to before me this 17 day of June 1957.
Notary Public in and for the County of Washoe, State of Nevada.
My commission expires 10/21 1957

Basis of Bearings ~ U.S.C. & G.S.

CERTIFICATE No. 5268 ISSUED Feb. 15, 1962

OFFICE STATE ENGINEER
1957 JUL 8 AM 10:58
FILED JUL 8 1957 STATE ENGINEER'S OFFICE

SCALE ~ 1 IN. = 80 FT.

~MAP~
TO ACCOMPANY APPLICATION
TO APPROPRIATE WATER FOR
IRRIGATION & DOMESTIC PURPOSES
BY WILBERT MOON & BERTHA MOON
IN N.E. 1/4 OF N.E. 1/4 & N.W. 1/4 OF N.E. 1/4 ~ SEC. 34
T. 18 N., R. 20 E. ~ M.D.B. & M.

Place In [illegible] - 17326