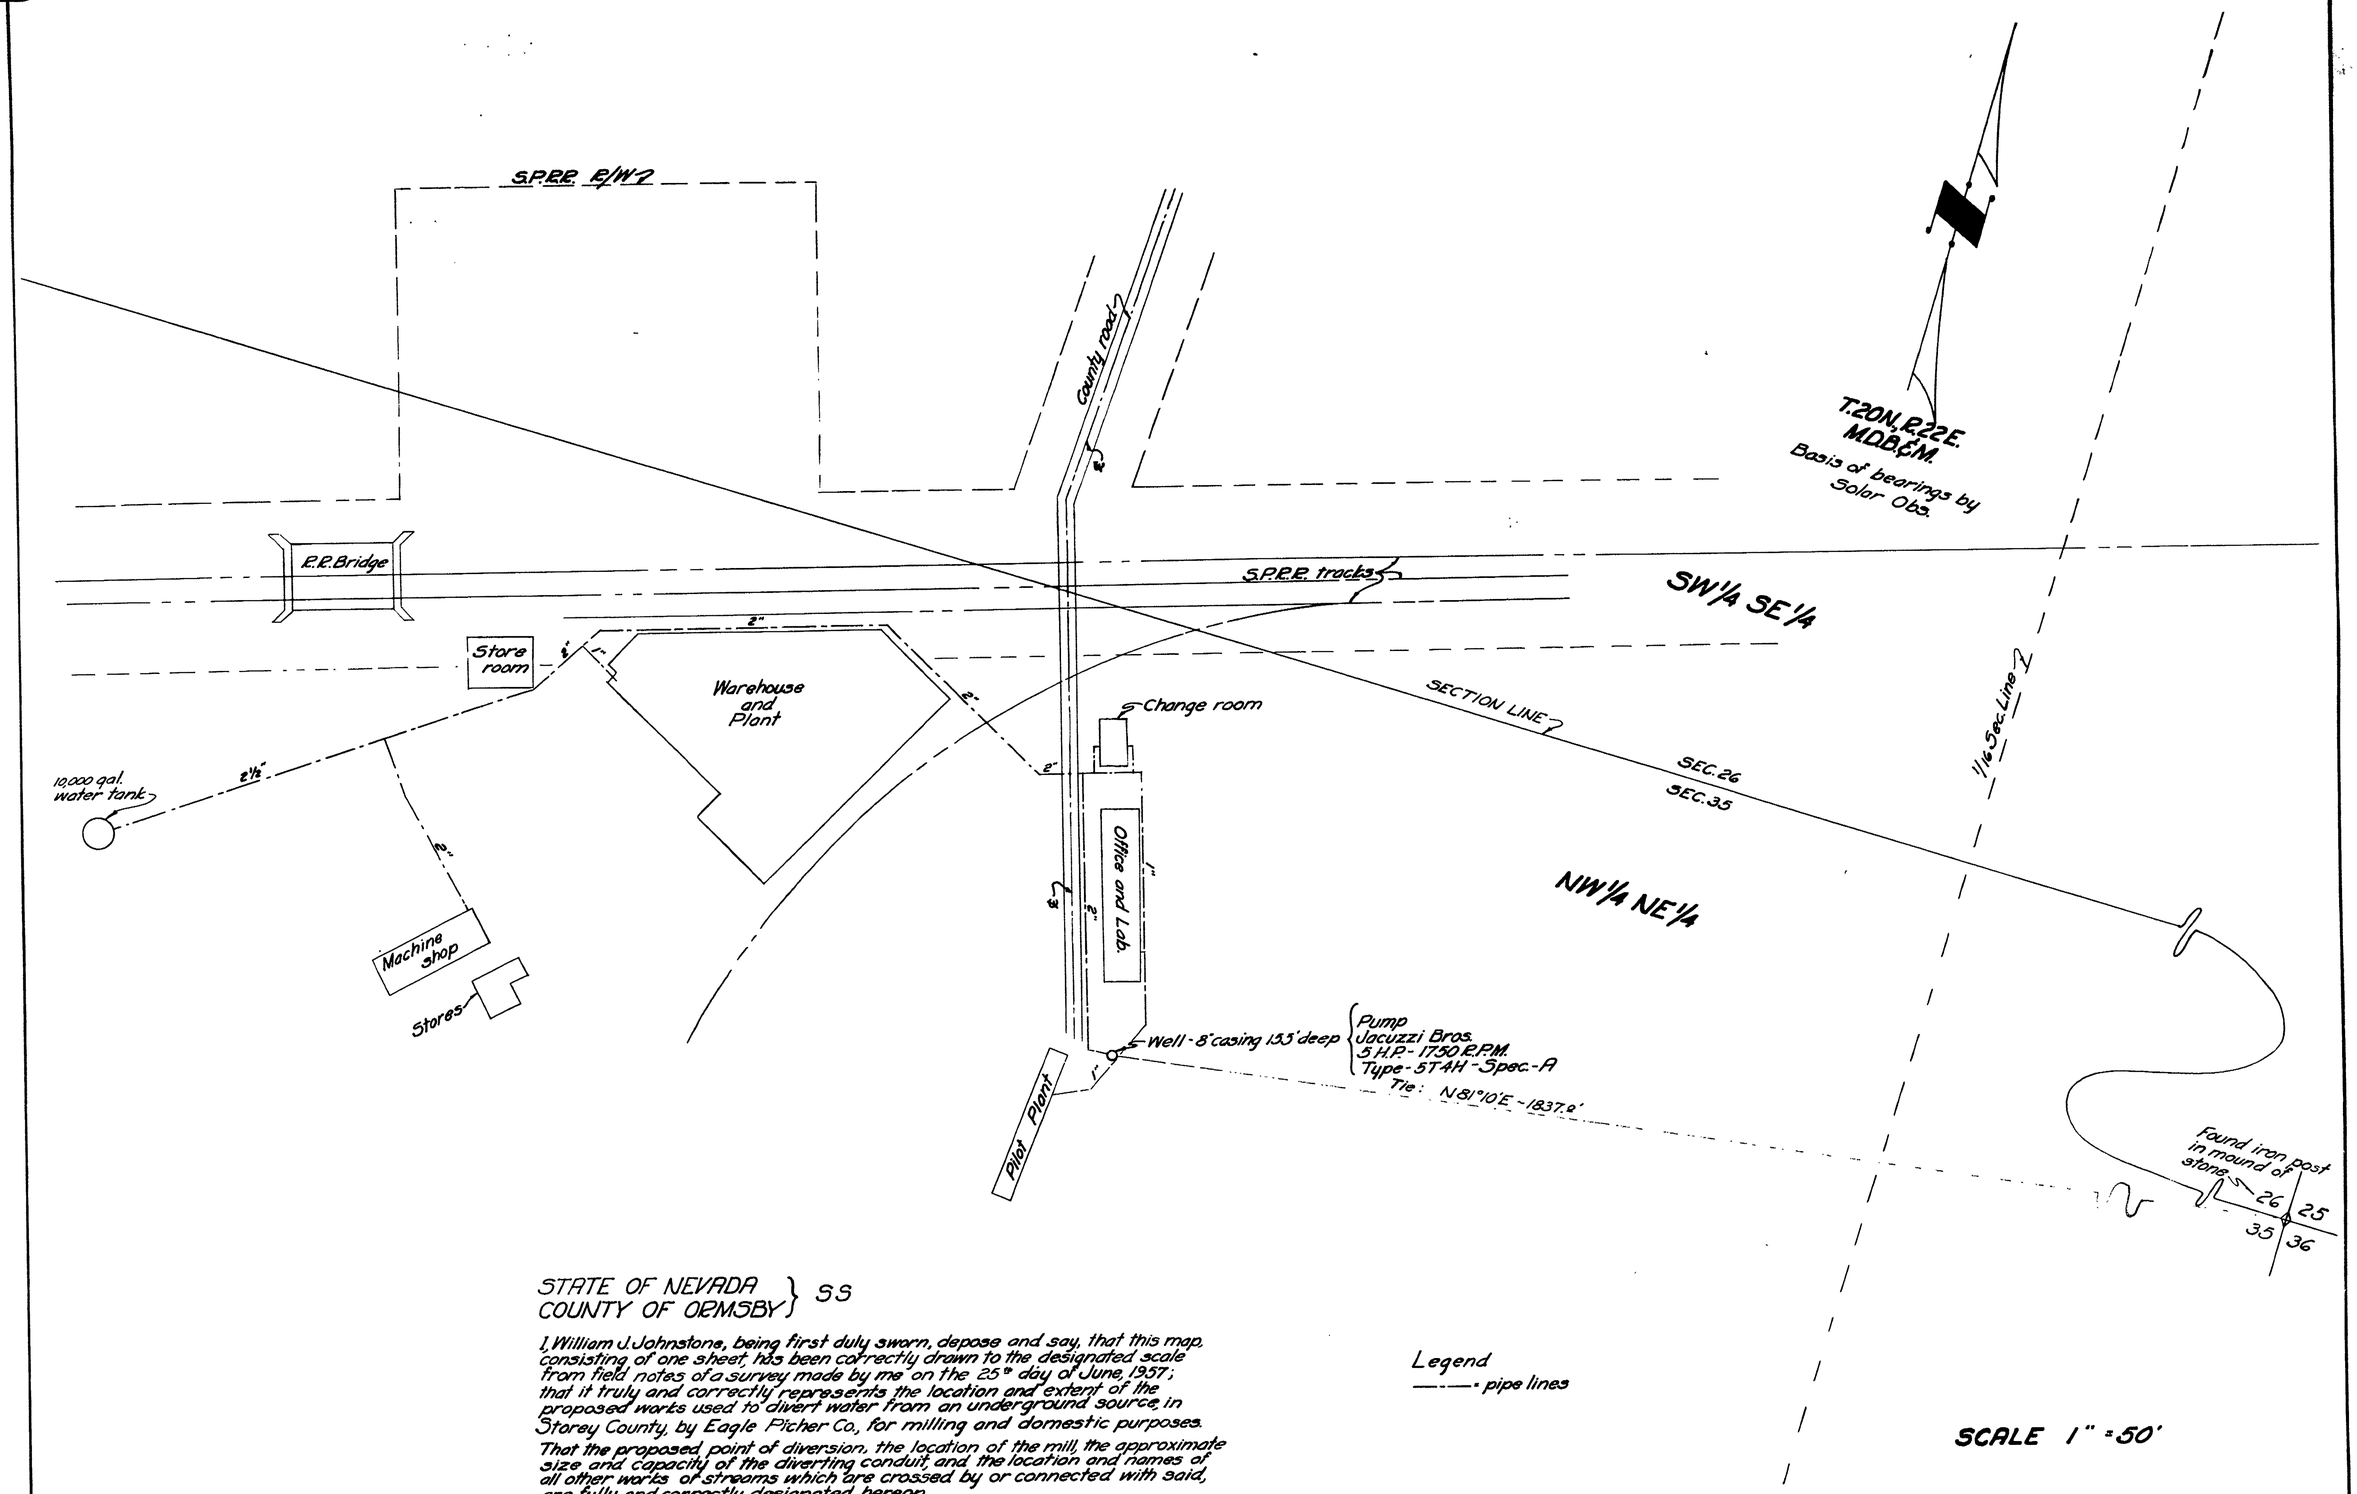

STATE OF NEVADA }
COUNTY OF ORMSBY } SS

I, William J. Johnstone, being first duly sworn, depose and say, that this map, consisting of one sheet, has been correctly drawn to the designated scale from field notes of a survey made by me on the 25th day of June, 1957; that it truly and correctly represents the location and extent of the proposed works used to divert water from an underground source, in Storey County, by Eagle Picher Co., for milling and domestic purposes.

That the proposed point of diversion, the location of the mill, the approximate size and capacity of the diverting conduit, and the location and names of all other works of streams which are crossed by or connected with said, are fully and correctly designated hereon.

William J. Johnstone
State Water Right Surveyor

Subscribed and sworn to before me this 23rd day of July, 1957

Mrs. Hilda Sherwood
Notary Public in and for Ormsby County, Nevada
My commission expires July 1, 1961

OFFICE
STATE ENGINEER
1957 JUL 23 AM 11 37
FILED

MAP TO ACCOMPANY APPLICATION TO APPROPRIATE WATER FOR MILLING AND DOMESTIC PURPOSES BY EAGLE-PICHER CO. FROM UNDERGROUND SOURCE

Johnstone Engineers - Carson City, Nevada

CERTIFICATE No. 5378 ISSUED August 30, 1962

July 22, 1957

17335