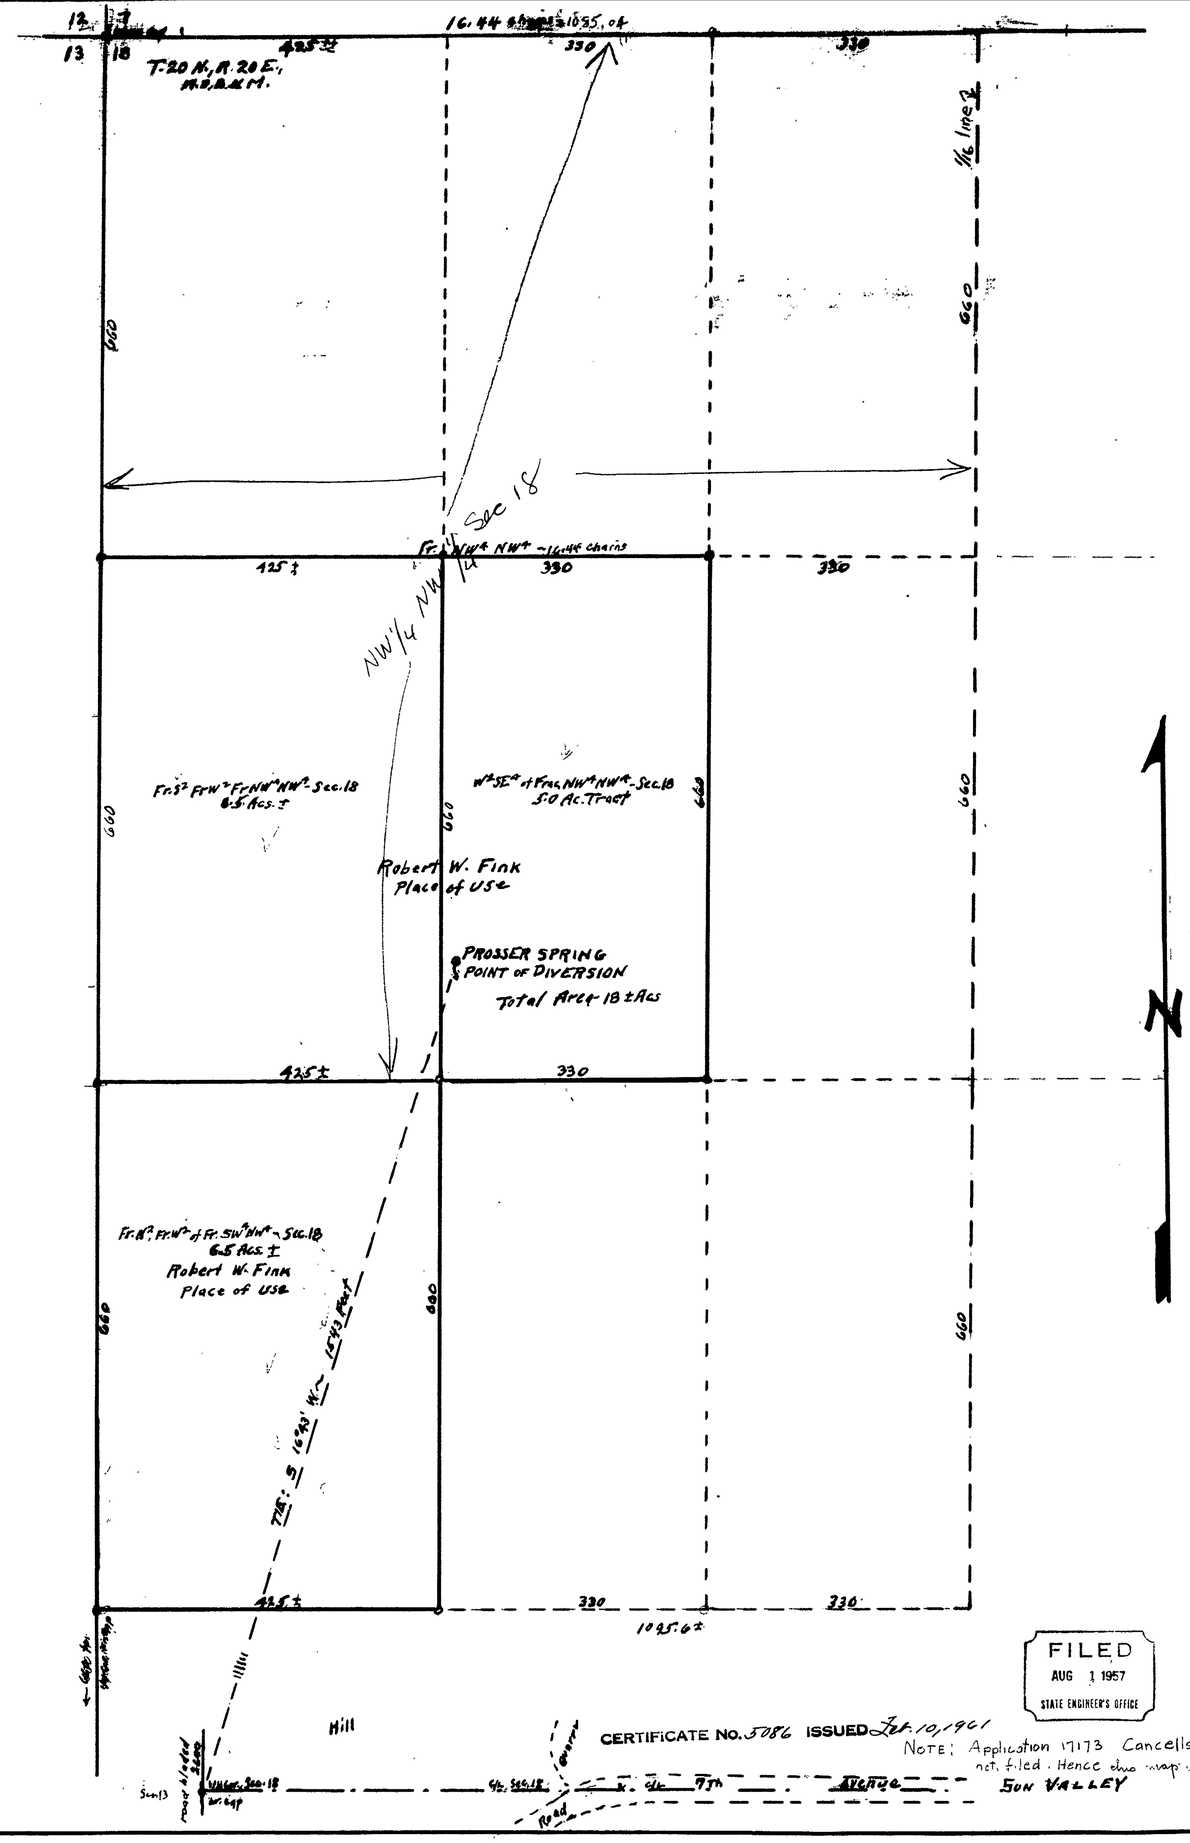

STATE OF NEVADA
COUNTY OF ORMSBY } SS.

I, E. P. Osgood, being first duly sworn, depose and say, that this map, consisting of 1 sheet, has been correctly drawn to the designated scale from field notes of a survey made by me on the 15th day of May, 1957; that it truly and correctly represents the location and extent of the works used to divert water from PROSSER Spring located in Washoe County, Nevada by ROBERT W. FINK for irrigation and domestic use.

That the proposed point of diversion, the approximate location and size of the diverting channel or other conduit, the place and manner of use, and the location and names of all other works or streams, which are crossed by or connected with the said works, are fully and correctly designated

E. P. Osgood
State Water Right Surveyor

Subscribed and sworn to before me this 3rd day of June, 1957

C. E. Theis
C. E. Theis
Notary Public in & for Ormsby County, Nevada

My Commission Expires [illegible]

SCALE
1 inch = 100 Feet
Ft. 100 0 100 200 300 400 500

FILED
AUG 1 1957
STATE ENGINEER'S OFFICE

OFFICE
STATE ENGINEER
1957 MAY 3 AM 9 59

CERTIFICATE No. 5086 ISSUED Feb. 10, 1961

NOTE: Application 17173 Cancelled June 10, 1957 because amended was not filed. Hence this map is filed under new app. 17341

MAP
TO ACCOMPANY APPLICATION No. 17173
WATER FROM PROSSER SPRING
Frac. NW¼ NW¼ Sec. 18 T.20 N., R.20 E. M.D.B.&M.
WASHOE COUNTY, NEVADA
BY
ROBERT W. FINK
MAY 1957 E. P. Osgood, State Water Rt. Sur.

17341