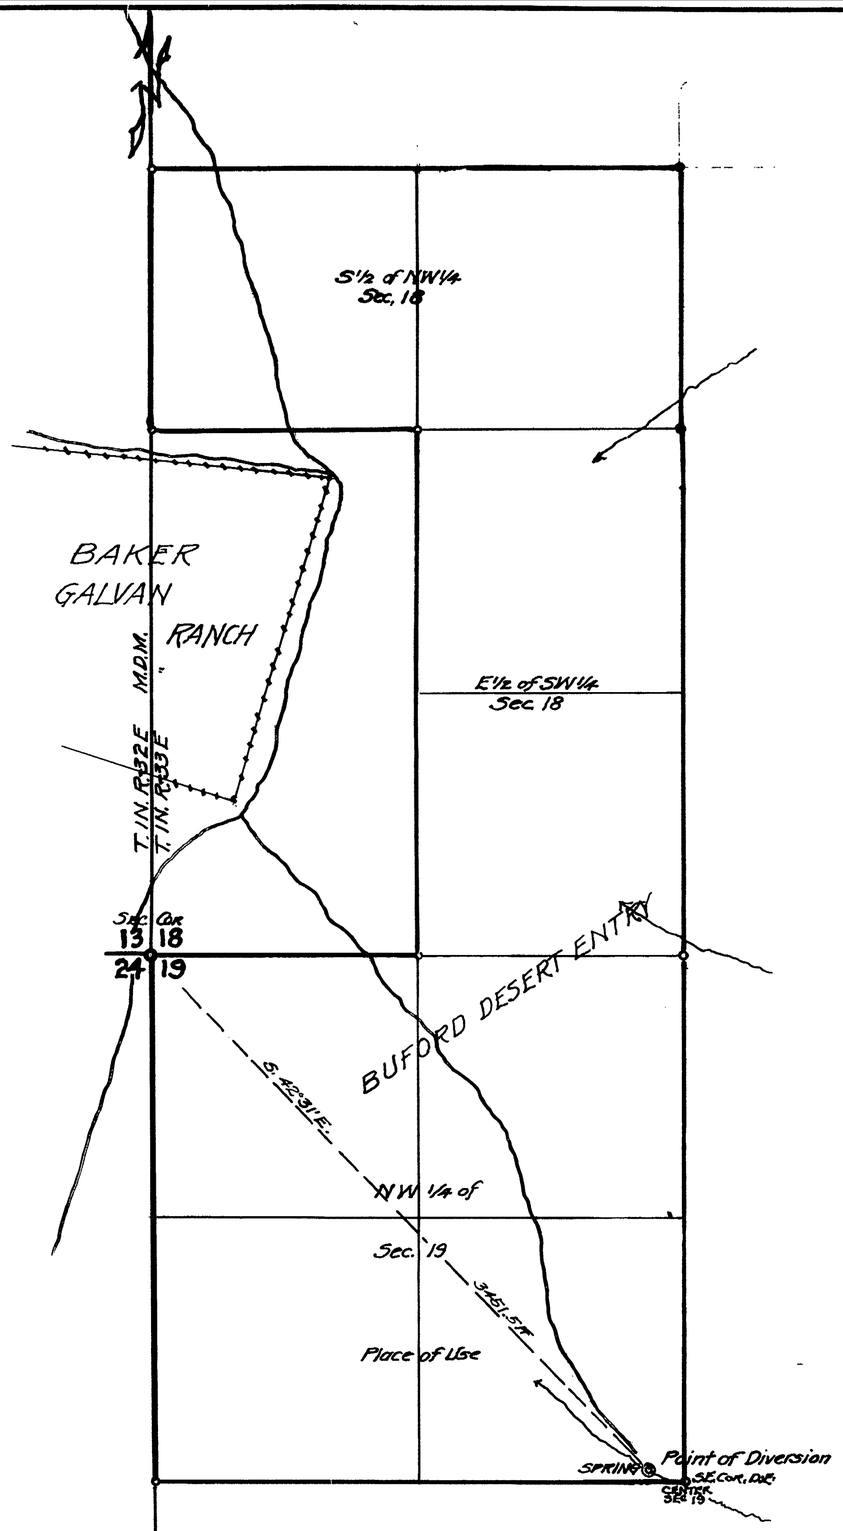

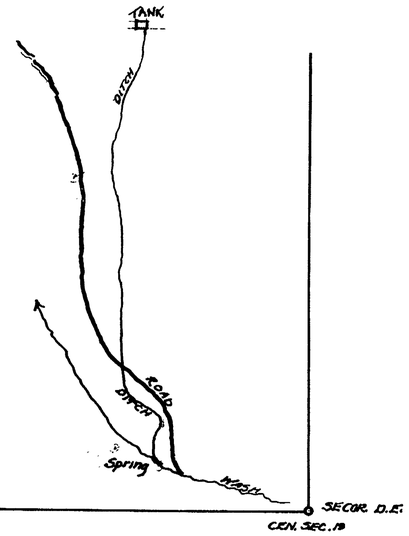

DETAIL OF DITCH
AT SPRING
SCALE 1" = 200 ft

State of Nevada }
County of Mineral } ss.

I, L.B. Spencer, being duly sworn, depose and say that this map has been correctly drawn to the designated scale from the field notes of a survey made by me August 10th, 1957; that it truly and correctly shows the extent of the proposed works used to divert the water from an un-named spring in Mineral County, for Irrigation and Domestic Purposes by George H. Buford. That the Point of Diversion and Place of Use and all other works are fully and correctly shown.

L.B. Spencer
State Water Right Surveyor.

Subscribed and sworn to before me this 19 day of August, 1957

P.E. Cornelius
Notary Public in and for Mineral County, Nevada

OFFICE
STATE ENGINEER
1957 AUG 23 PM 3 28

FILED
AUG 23 1957
STATE ENGINEER, NEVADA

SCALE IN FEET
0 100 300 400 800 1200 1600 2000

MAP
TO ACCOMPANY APPLICATION TO APPROPRIATE WATER FOR IRRIGATION & DOMESTIC USE
BY GEORGE H. BUFORD
FROM UNNAMED SPRING
IN MINERAL COUNTY, NEVADA

SCALE 1" = 400 ft. SURVEYED AUG. 10th 1957
BY L.B. SPENCER Sr. W.R. SURVEYOR
MINA, NEVADA.

17518