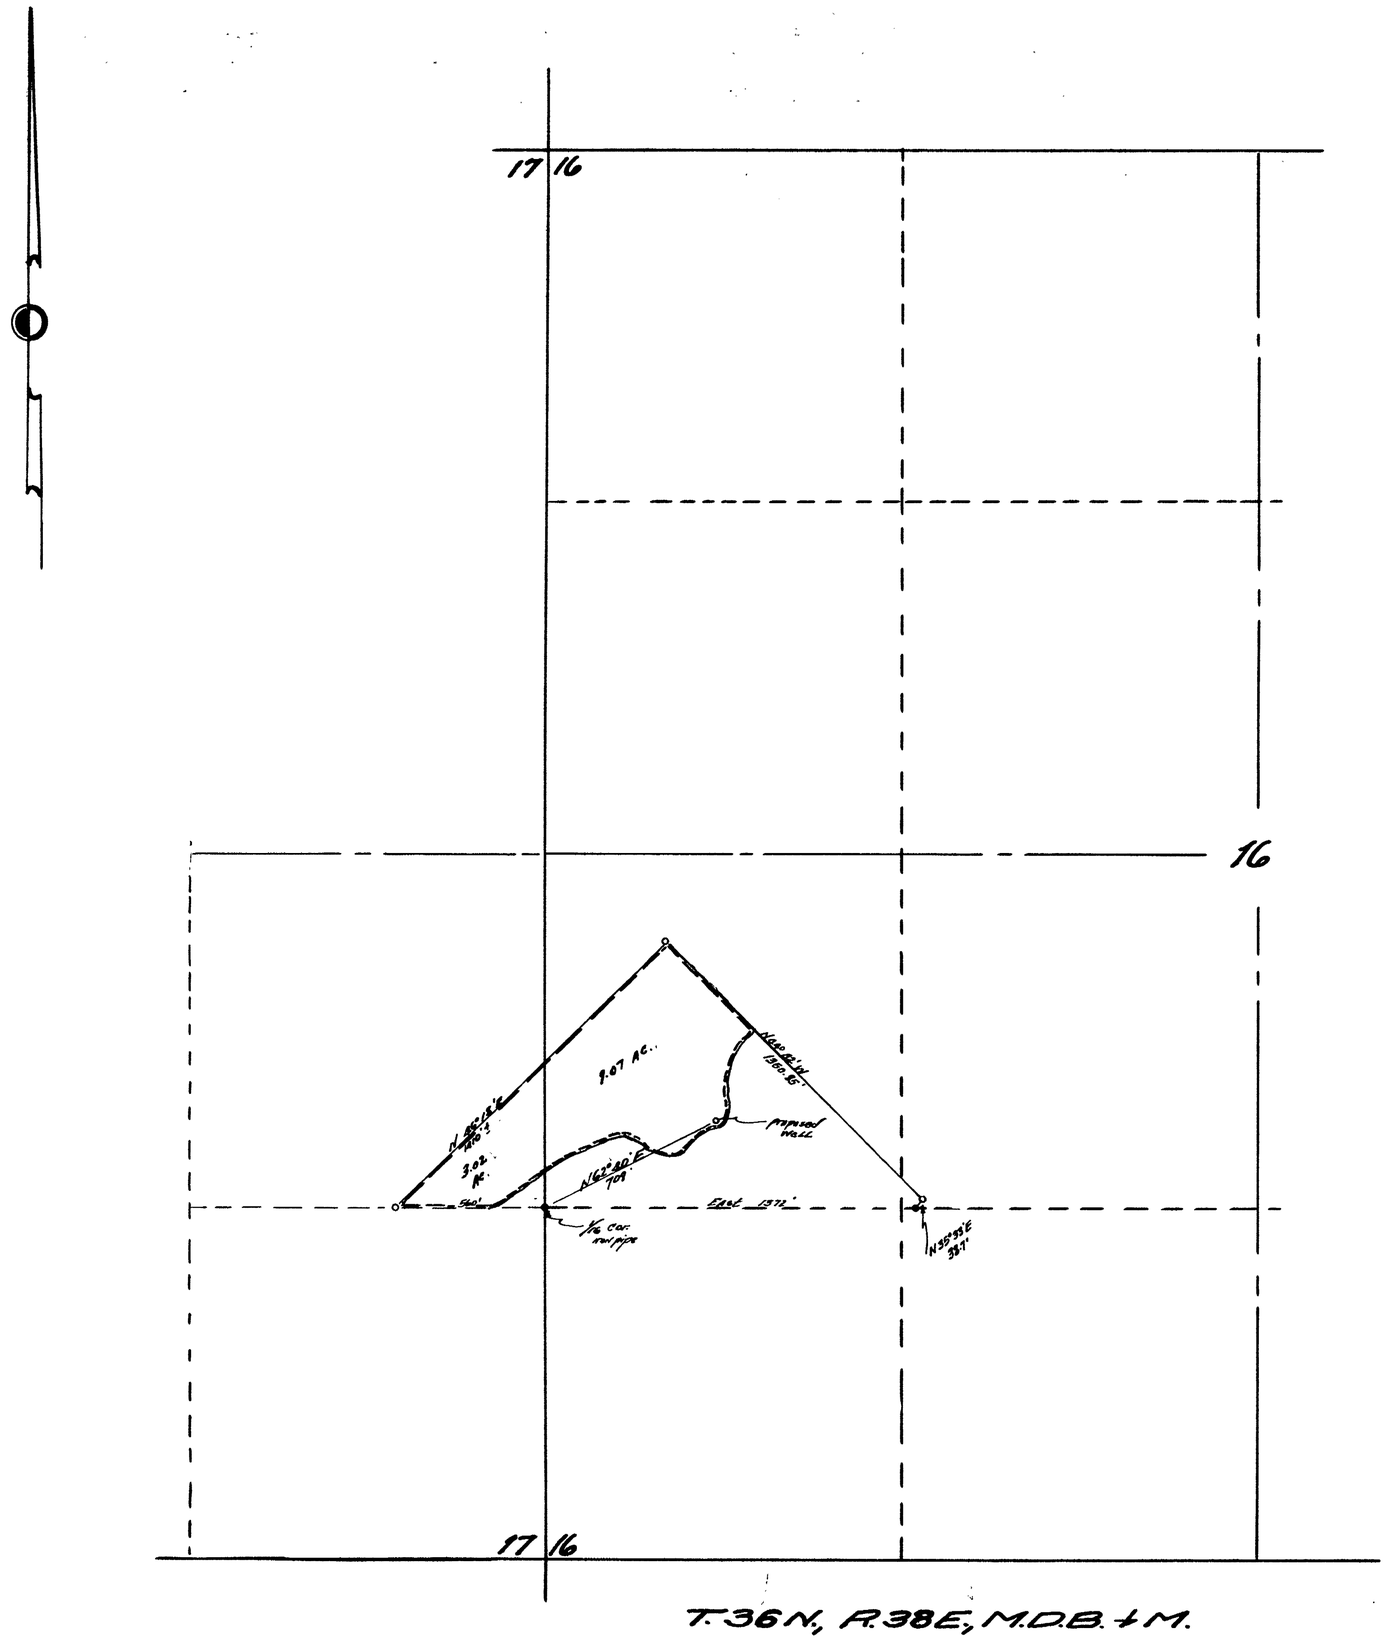

T. 36 N., R. 38 E., M.D.B. + M.

STATE OF NEVADA
COUNTY OF HUMBOLDT } S. S.

I, Richard M. Black, being first duly sworn, depose and say that this map, consisting of one sheet, has been correctly drawn, to the designated scale, from field notes of a survey made by me between the 6th day of August, and the 7th day of August, 1957; that it truly and correctly represents the proposed location and extent of the works used to divert water from underground in Humboldt County, by Edwin W. Bodily and Irma Beth Bodily for irrigation purposes. That the proposed point of diversion, the approximate location and size of the diverting channel, all reservoirs or basins, the location and names of all other works which will cross or connect with the proposed works, and the boundary of all lands, showing by 40-acre subdivisions the areas proposed to be irrigated, are fully and correctly designated thereon.

Richard M. Black
STATE WATER RIGHT SURVEYOR

Subscribed and sworn to before me this 21st day of August, 1957

Geneva Langlois
Notary Public in and for Humboldt County, Nevada
My Comm. Exp: 3/6/59

Scale ~ 1" = 300'

OFFICE
STATE ENGINEER
1957 AUG 22 PM 3 49

FILED
Aug. 22, 1957
STATE ENGINEER'S OFFICE

MAP

TO ACCOMPANY APPLICATION TO APPROPRIATE WATER FOR IRRIGATION BY EDWIN W. BODILY AND IRMA BETH BODILY FROM UNDERGROUND

17362