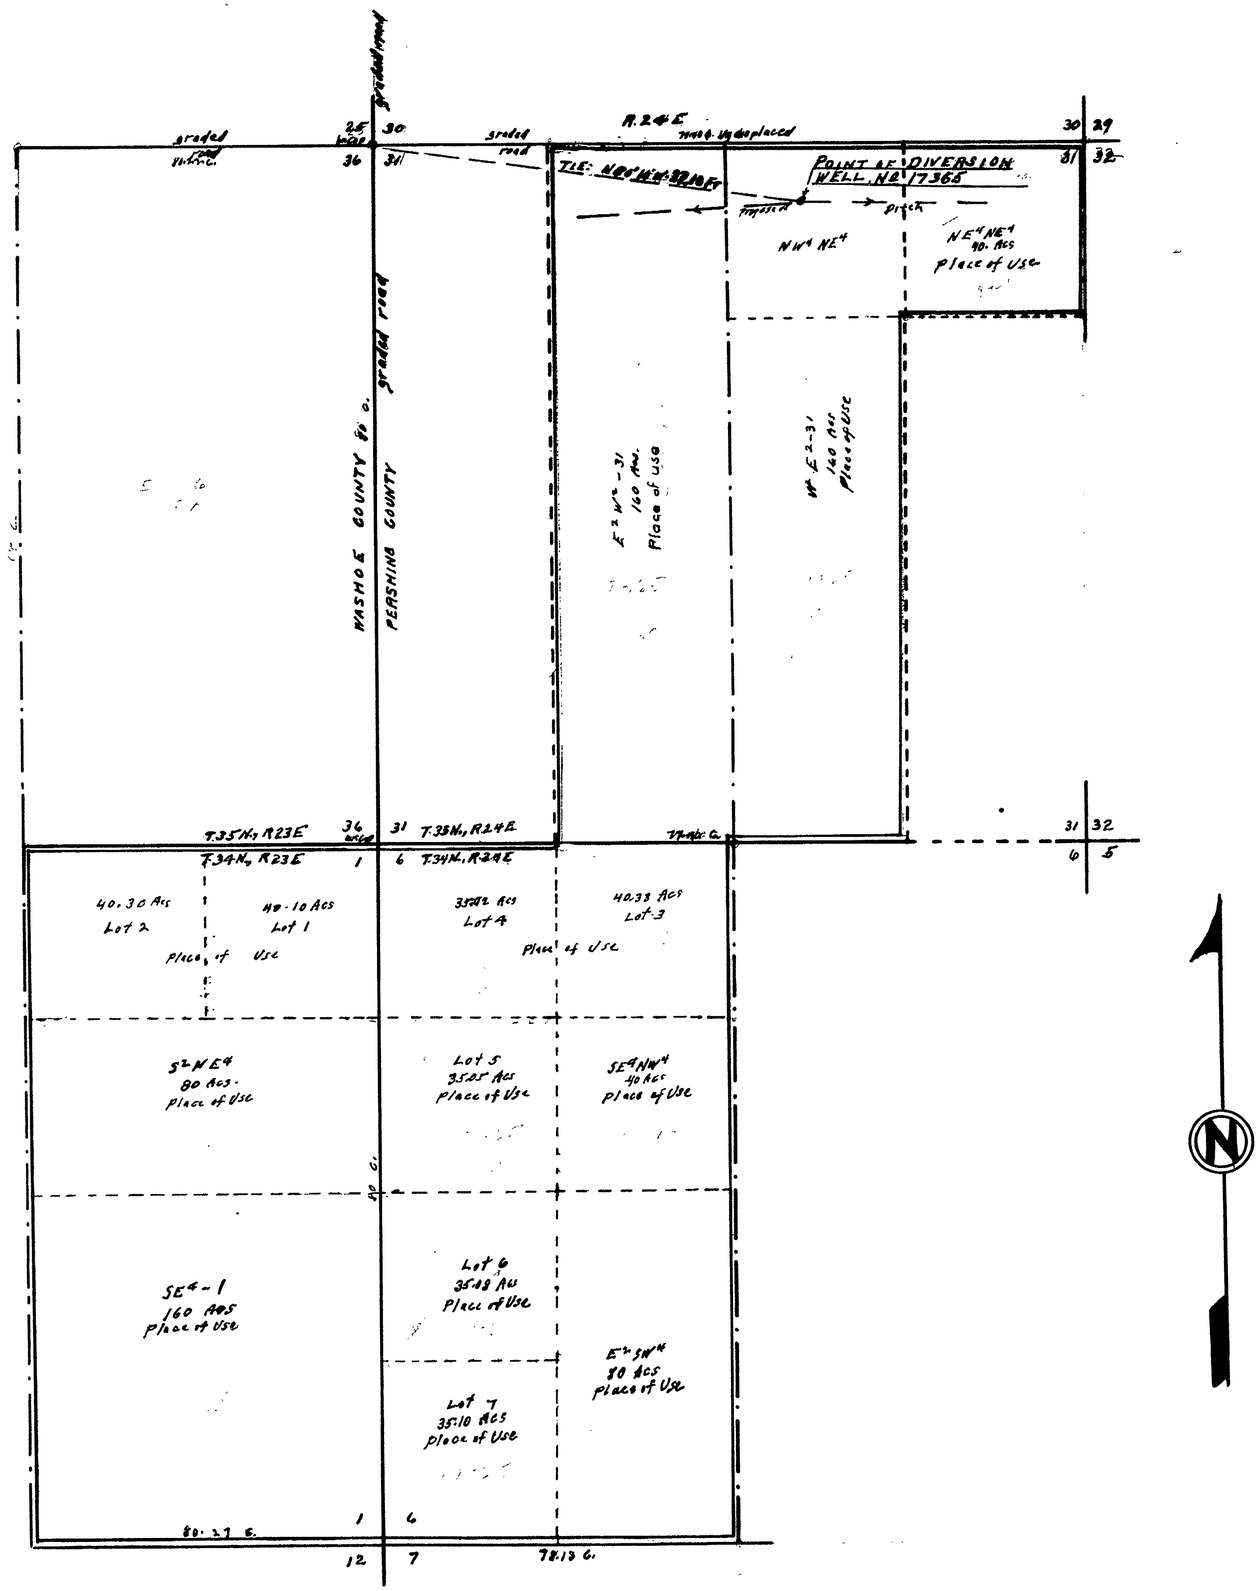

STATE of NEVADA }
COUNTY of ORMSBY } ss.

I, E.P. Osgood, being first duly sworn, depose and say that this map consisting of 1 sheet has been correctly drawn to the designated scale from field notes of a survey made by me on the 16th day of August, 1957; that it truly and correctly represents the location and extent of the works used to divert water from underground sources by well in Pershing County, Nevada, by Grover C. & Andrew F. Jackson for irrigation & domestic use.

That the proposed point of diversion, the approximate location and size of the diverting channel or other conduit, the place and manner of use, and the location and names of all other works or streams, which are crossed by or connected with the said works, are fully and correctly designated.

E. P. Osgood
State Water Right Surveyor

Subscribed and sworn to before me this 17th day of December 1957

C.E. Thielke

Notary Public in & for Ormsby County, Nevada

My Commission Expires July 6, 1961

SCALE: 1 IN = 600 FT

100 0 500 1000 2000 3000 FT

FILED
Dec. 17, 1957
STATE ENGINEER'S OFFICE

Serial No. 17365 - Aug. 26, 1957

MAP TO ACCOMPANY APPLICATION
TO APPROPRIATE WATER FOR
IRRIGATION & DOMESTIC USE BY

GROVER C. & ANDREW F. JACKSON

From Underground Water
Pershing County, Nevada
December 1957 E.P. Osgood, St. Wat. Rt. Surv.

18401 17365 Cancelled Jan. 7, 1958 File Under → 17365