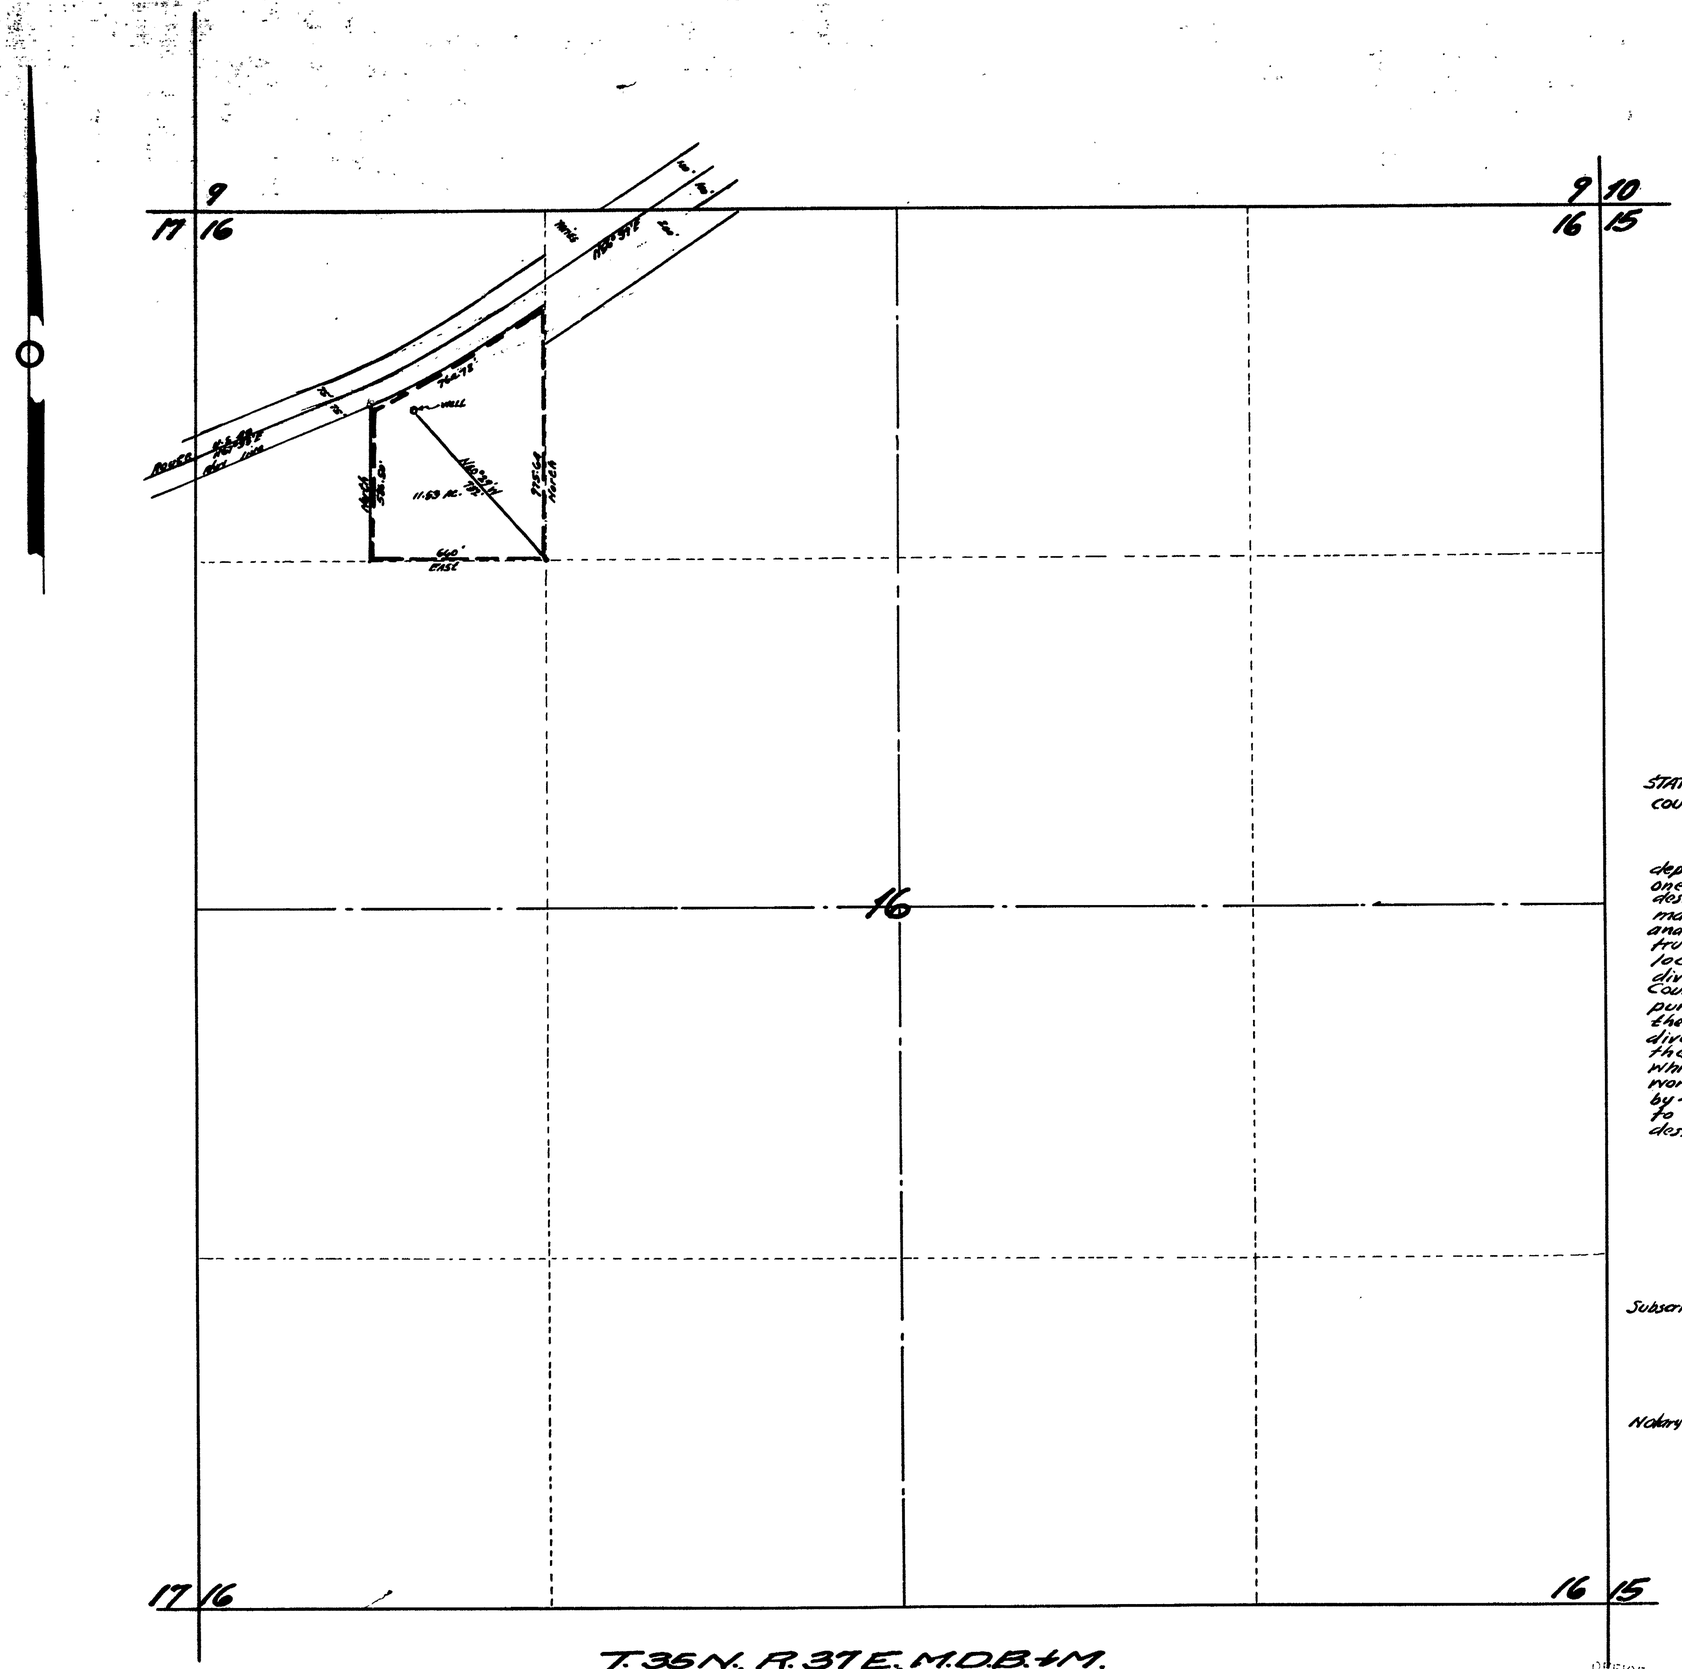

STATE OF NEVADA
COUNTY OF HUMBOLDT } S. S.

I, Richard M. Black, being first duly sworn, depose and say that this map, consisting of one sheet, has been correctly drawn to the designated scale from field notes of a survey made by me between the 20th day of August and the 21st day of August, 1957. That it truly and correctly represents the proposed location and extent of the works used to divert water from underground in Humboldt County, by OSCAR G. AND EMILY E. ENZ for irrigation purposes. That the proposed point of diversion, the approximate location and size of the diverting channel, all reservoirs or basins, the location and names of all other works which will cross or connect with the proposed works, and the boundary of all lands, showing by 40-Acre subdivisions the areas proposed to be irrigated, are fully and correctly designated thereon.

Richard M. Black
STATE WATER RIGHT SURVEYOR

Subscribed and sworn to before me this 26th day of August, 1957

Donald M. Leighton
Notary Public in and for Humboldt County, Nevada.
My Comm Exp. 9/6/57

SCALE 1" = 300'

T. 35 N., R. 37 E., M.D.B.&M.

OFFICE
STATE ENGINEER
1957 AUG 27 AM 11 58

FILED
No. 17367

MAP

TO ACCOMPANY APPLICATION TO APPROPRIATE WATER FROM UNDERGROUND FOR IRRIGATION BY OSCAR G. ENZ AND EMILY E. ENZ

17367