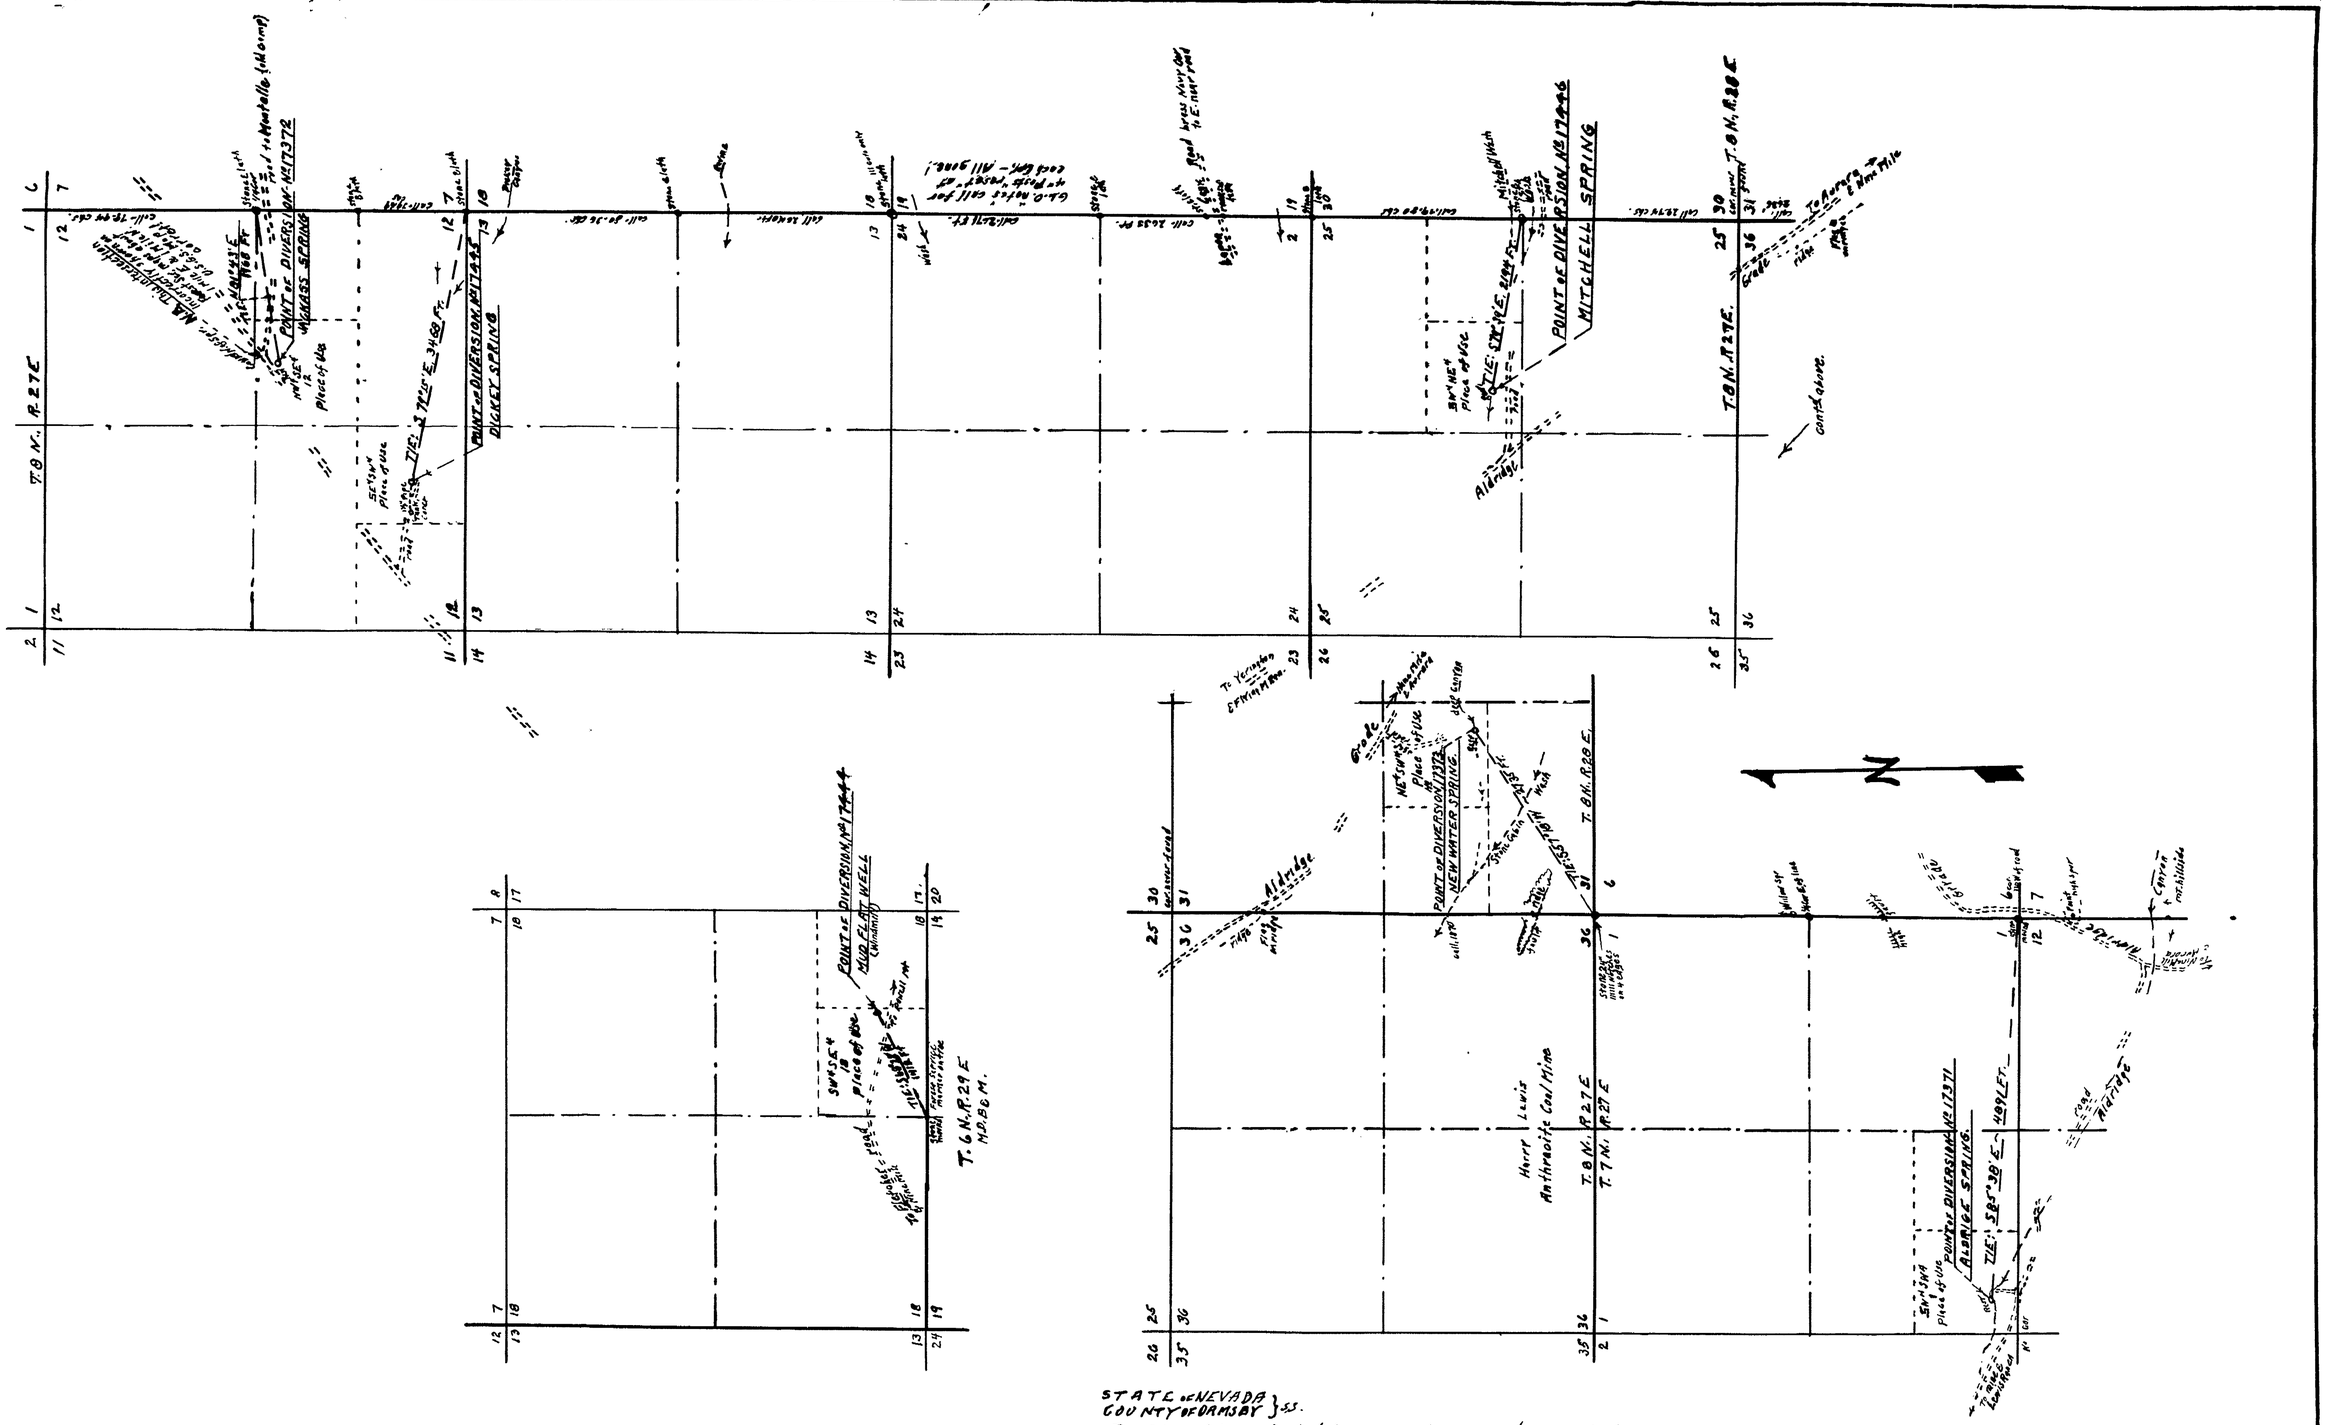

STATE OF NEVADA }
COUNTY OF ORMSBY } ss.

I, E.P. Osgood, being first duly sworn, depose and say, that this map, consisting of 1 sheet has been correctly drawn to the designated scale from field notes of a survey made by me on September 10-24, 1957; that it truly and correctly represents the location and extent of the works used to divert water from 6 springs and 1 well by Flying M. Ranch, A.S. Murphy, Owner, for stock watering and domestic purposeses.

That the proposed points of diversions, the approximate locations and sizes of the diverting channels or other conduits, the places and manner of use, and the location and names of all other works or streams, which are crossed by or connected with the said works, are fully and correctly designated thereon.

E. P. Osgood
State Water Right Surveyor

Subscribed and sworn to before me this 17th day of December, 1957

C.E. Theix
Notary Public in & for Ormsby County, Nevada
My Commission Expires July 6, 1961

N.B. Almost without exception, in rugged mountains, "interior corn.", called for by G.L.O. "notes", were never set.

17444 CERTIFICATE No. 8138 ISSUED 9-7-73
17445 CERTIFICATE No. 7152 ISSUED 9-18-69
17371 CERTIFICATE No. 6120 ISSUED Jan. 4, 1967
17373 CERTIFICATE No. 5936 ISSUED 10-19-65
20654 CERTIFICATE No. 6146 ISSUED Jan. 25, 1967
20656 CERTIFICATE No. 6148 ISSUED Jan. 25, 1967
20657 CERTIFICATE No. 6147 ISSUED Jan. 25, 1967

RECEIVED
DEC 17 1957
STATE ENGINEER'S OFFICE

FILED
DEC 17 1957
STATE ENGINEER'S OFFICE

SCALE
1 inch = 1000 Feet
1000 0 1000 2000 3000 4000 Ft.

MAP TO ACCOMPANY APPLICATIONS
FOR
SEVEN STOCKWATER RIGHTS
FLYING M RANCH
A.S. MURPHY, OWNER.
Lyon County, Nevada
December 1957 E.P. Osgood, St. Wat. Rt. Sur.

20657 20656 20655 20654 17446 17445 17444 17373 17372 File Under 17371