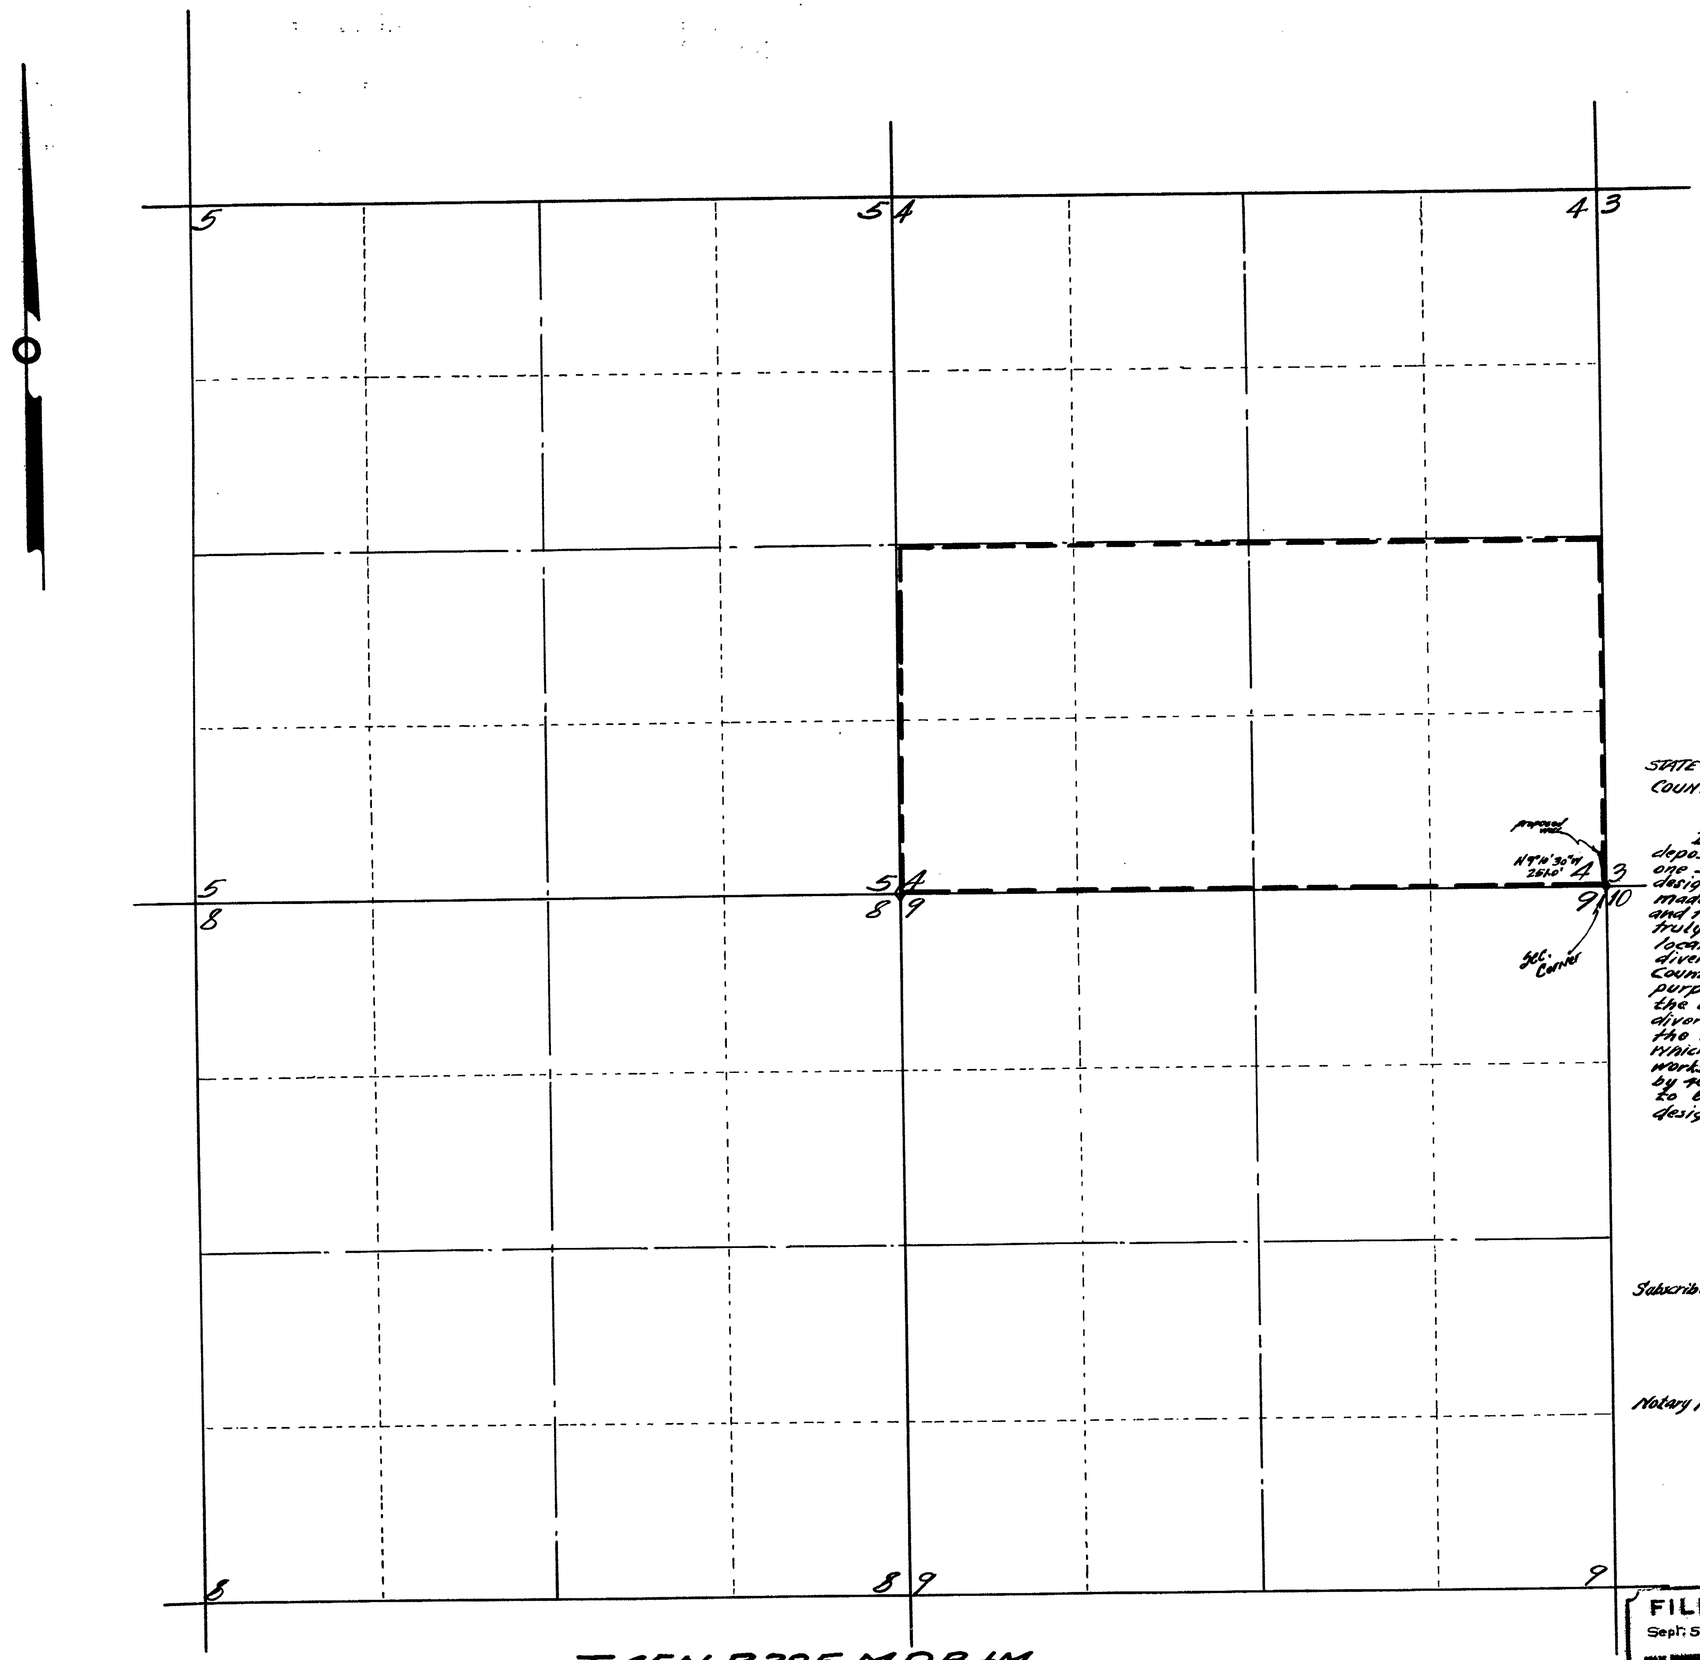

STATE OF NEVADA }
COUNTY OF HUMBOLDT } S. S.

I, Richard M. Black, being first duly sworn, depose and say that this map, consisting of one sheet, has been correctly drawn to the designated scale from field notes of a survey made by me between the 1st day of August and the 6th day of August, 1957, that it truly and correctly represents the proposed location and extent of the works used to divert water from underground in Humboldt County, by HARRAL C. HIGGINBOTHAM for irrigation purposes. That the proposed point of diversion, the approximate location and size of the diverting channel, all reservoirs or basins, the location and names of all other works which will cross or connect with the proposed works, and the boundary of all lands, showing by 40-Acre subdivisions the areas proposed to be irrigated, are fully and correctly designated thereon.

Richard M. Black
STATE WATER RIGHT SURVEYOR

Subscribed and sworn to before me this 12th day of AUGUST, 1957.

Beulah Leigh
Notary Public in and for Humboldt County, Nevada.
My Comm. Exp. 9/6/57

SCALE 1" = 600'

FILED
Sept. 5, 1957
STATE ENGINEER'S OFFICE

OFFICE
STATE ENGINEER
1957 AUG 13 PM 1 21

MAP

TO ACCOMPANY APPLICATION TO APPROPRIATE WATER FROM UNDERGROUND FOR IRRIGATION BY HARRAL C. HIGGINBOTHAM

18602 - 17

File under