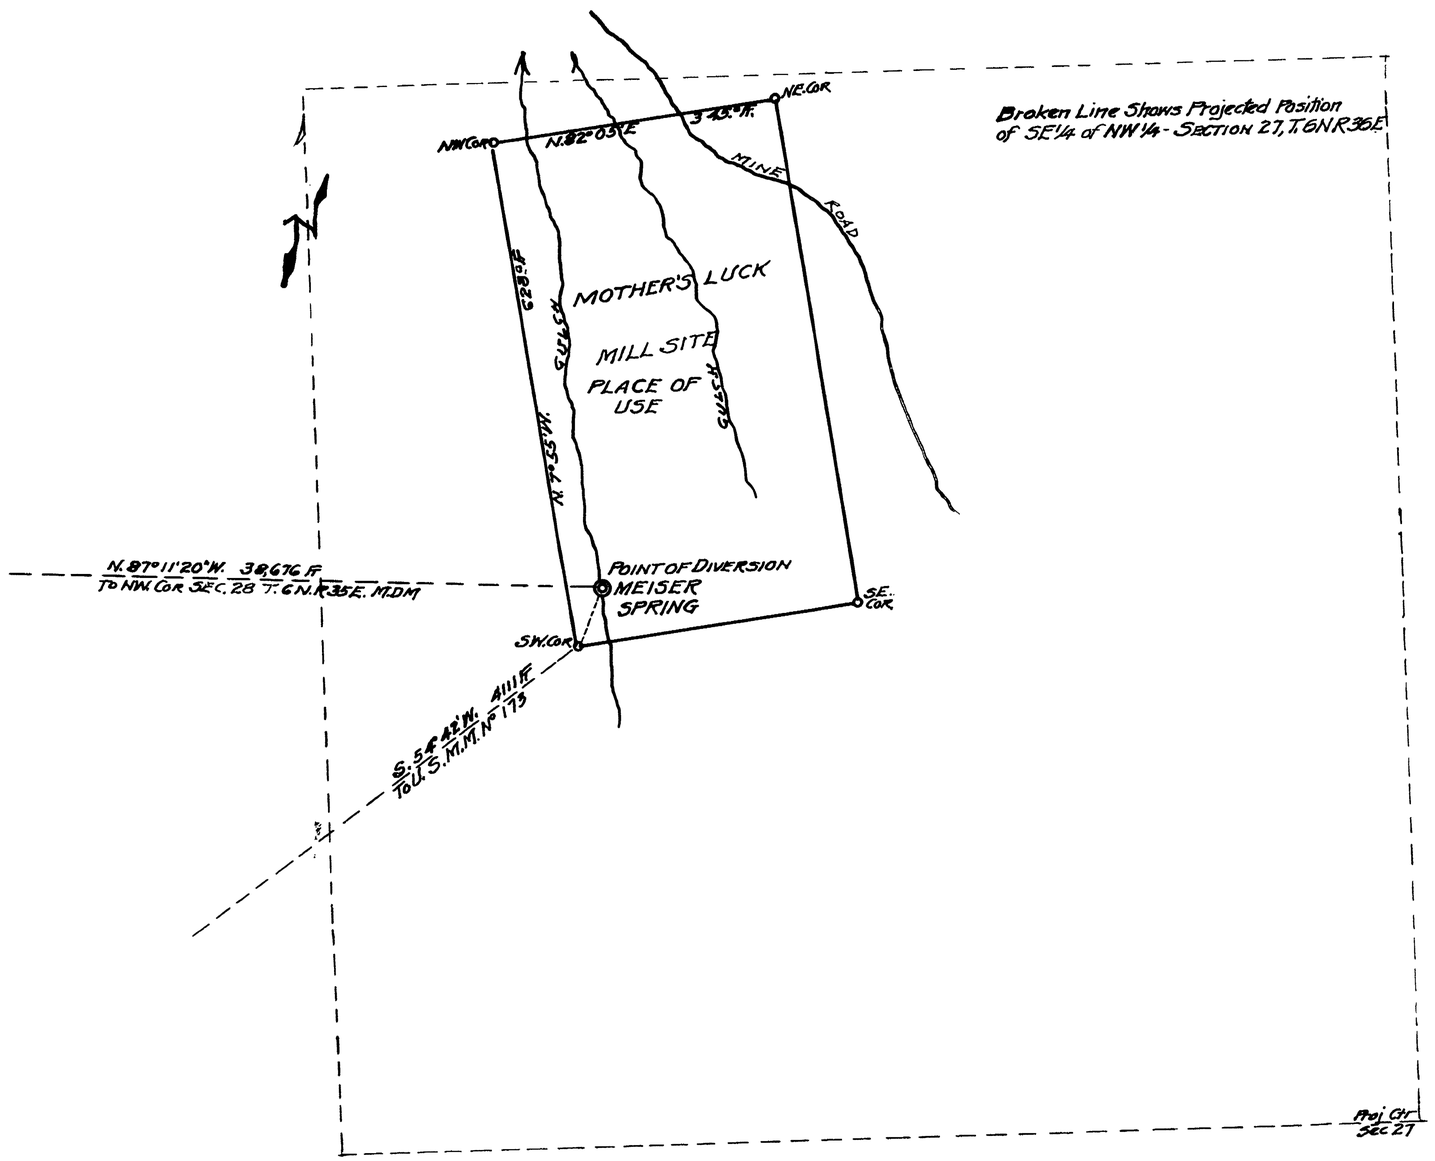

State of Nevada }
County of Mineral } ss

I, L.B. Spencer, being duly sworn, depose and say that this map has been correctly drawn to the designated scale from the field notes of a survey made by me on September 6th, 1957; that it truly and correctly shows the extent of the proposed works used to divert the water from Meiser Spring in Mineral County, for Mining, Milling & Domestic Purposes by J. V. Meiser. That the Point of Diversion and Place of Use and all other works are fully and correctly shown.

L.B. Spencer
State Water Right Surveyor.

Subscribed and sworn to before me this 9th day of September, 1957 May Fortuni
Notary Public in and for Mineral County, Nevada

SCALE IN FEET
0 50 100 200 300 400 500

OFFICE
STATE ENGINEER
1957 SEP 12 PM 1 50
FILED
SEP 12 1957
WATER RIGHTS DIVISION

MAP
TO ACCOMPANY APPLICATION TO APPROPRIATE WATER FOR MINING & DOMESTIC USE BY J. V. MEISER FROM MEISER SPRING IN MINERAL COUNTY, NEVADA.

SCALE 1" = 100 ft SURVEYED 9-6-57
BY L.B. SPENCER Jr. W.R. SURVEYOR
MINA, NEVADA

17303