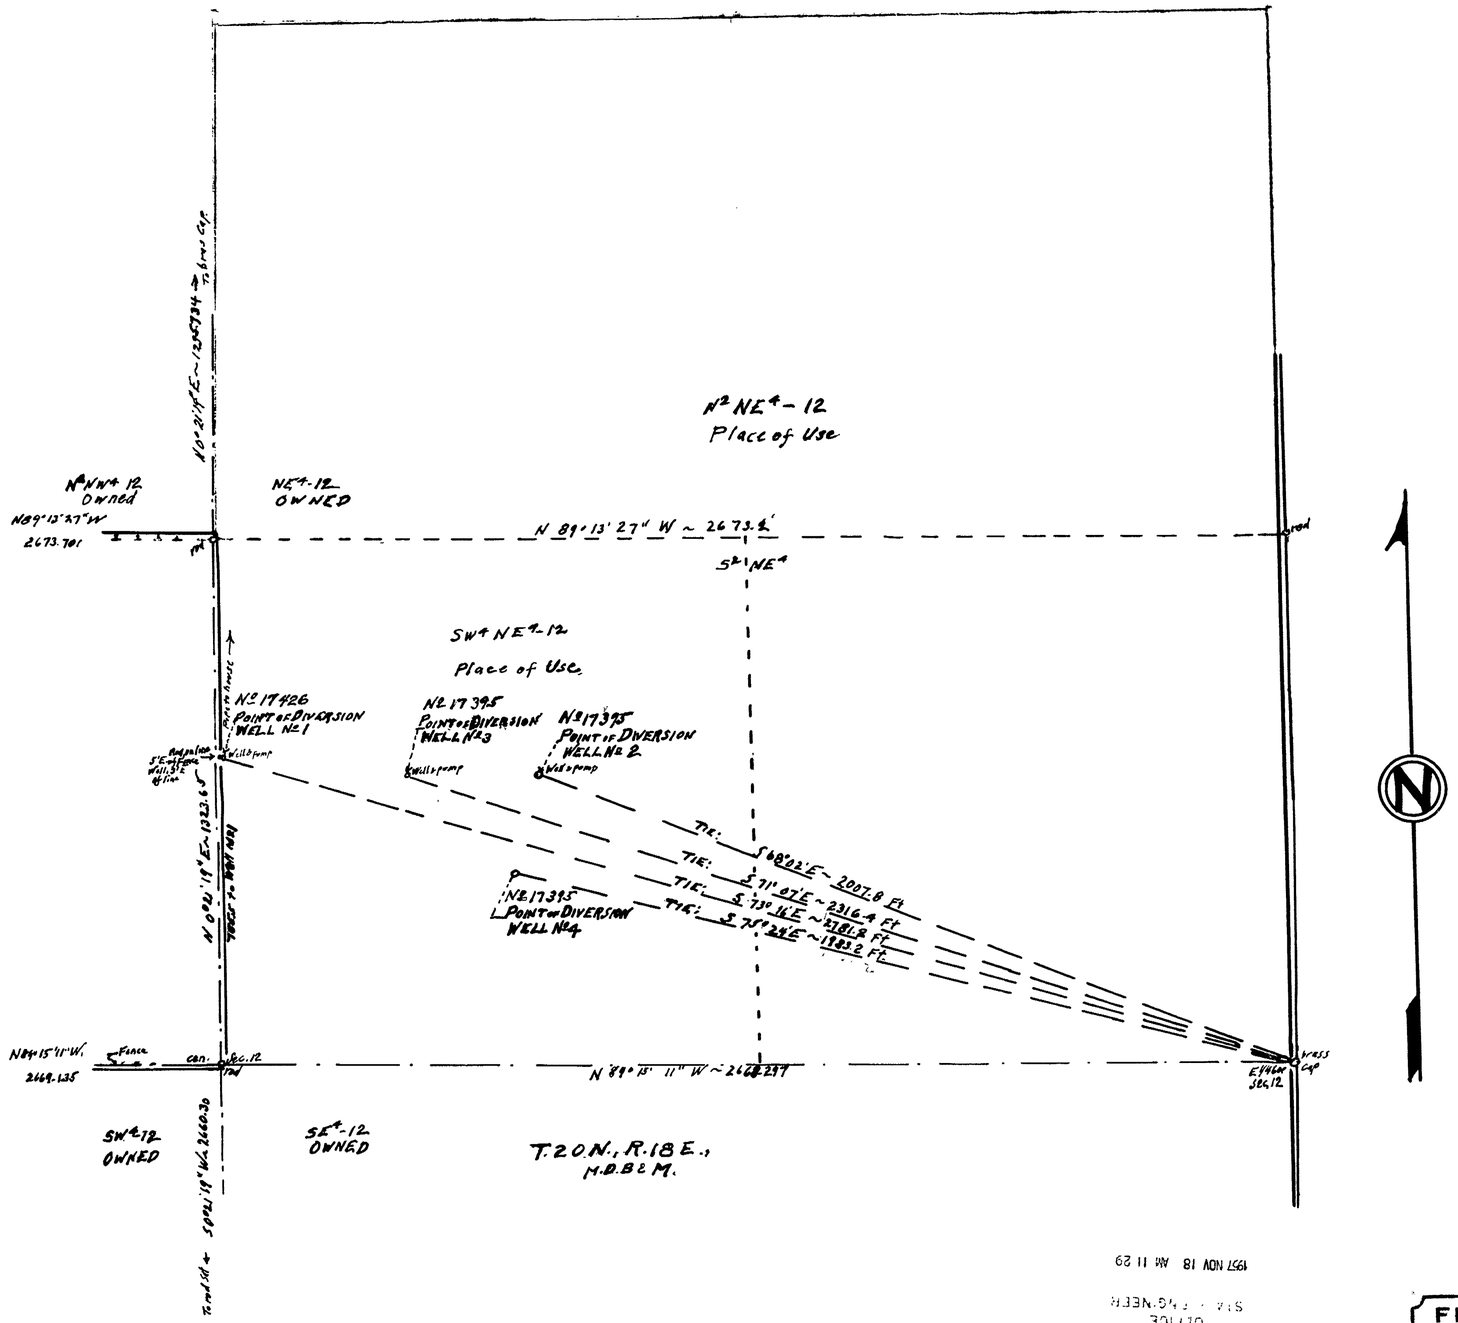

STATE OF NEVADA }
COUNTY OF ORMSBY } S.S.

I, E.P. Osgood, being first duly sworn, depose and say, that this map, consisting of 1 sheet, has been correctly drawn to the designated scale from field notes of a survey made by me on the 17th day of August, 1957; that it truly and correctly represents the location and extent of the works used to divert water from four wells located in Washoe County, Nevada, by J.C. Faretto, et al., for irrigation and domestic use.

That the proposed points of diversion, the approximate location and size of the diverting channel or other conduit, the place and manner of use, and the location and names of all other works or streams, which are crossed by or connected with the said works, are fully and correctly designated thereon.

E.P. Osgood
State Water Right Surveyor

Subscribed and sworn to before me this 4th day of August 1957

C.E. Thiel
C.E. Thiel

Notary Public in & for Ormsby County, Nevada

My Commission Expires July 6, 1961

1957 NOV 18 AM 11 29

OFFICE
STATE ENGINEER

FILED
Nov. 18, 1957
STATE ENGINEER'S OFFICE

SCALE
1 Inch = 200 Feet

100 0 200 400 600 800 1000 Ft.

Nº 17426 of Nov. 11, 1957
Nº 17395 of Sep. 16, 1957

Area owned, from
A SURVEY of RECORD

MAP
TO ACCOMPANY APPLICATION Nº 17426 Nº 17395
FOR IRRIGATION & DOMESTIC USE BY
J.C. FARETTO &
NORA L. & HAROLD J. FARETTO
FROM
FOUR WELLS in SWNE-12-T.20N., R.18E
Washoe County, Nevada
August 1957 E.P. Osgood, St. Wat. Rt. Sur.

17426 File in → 17395