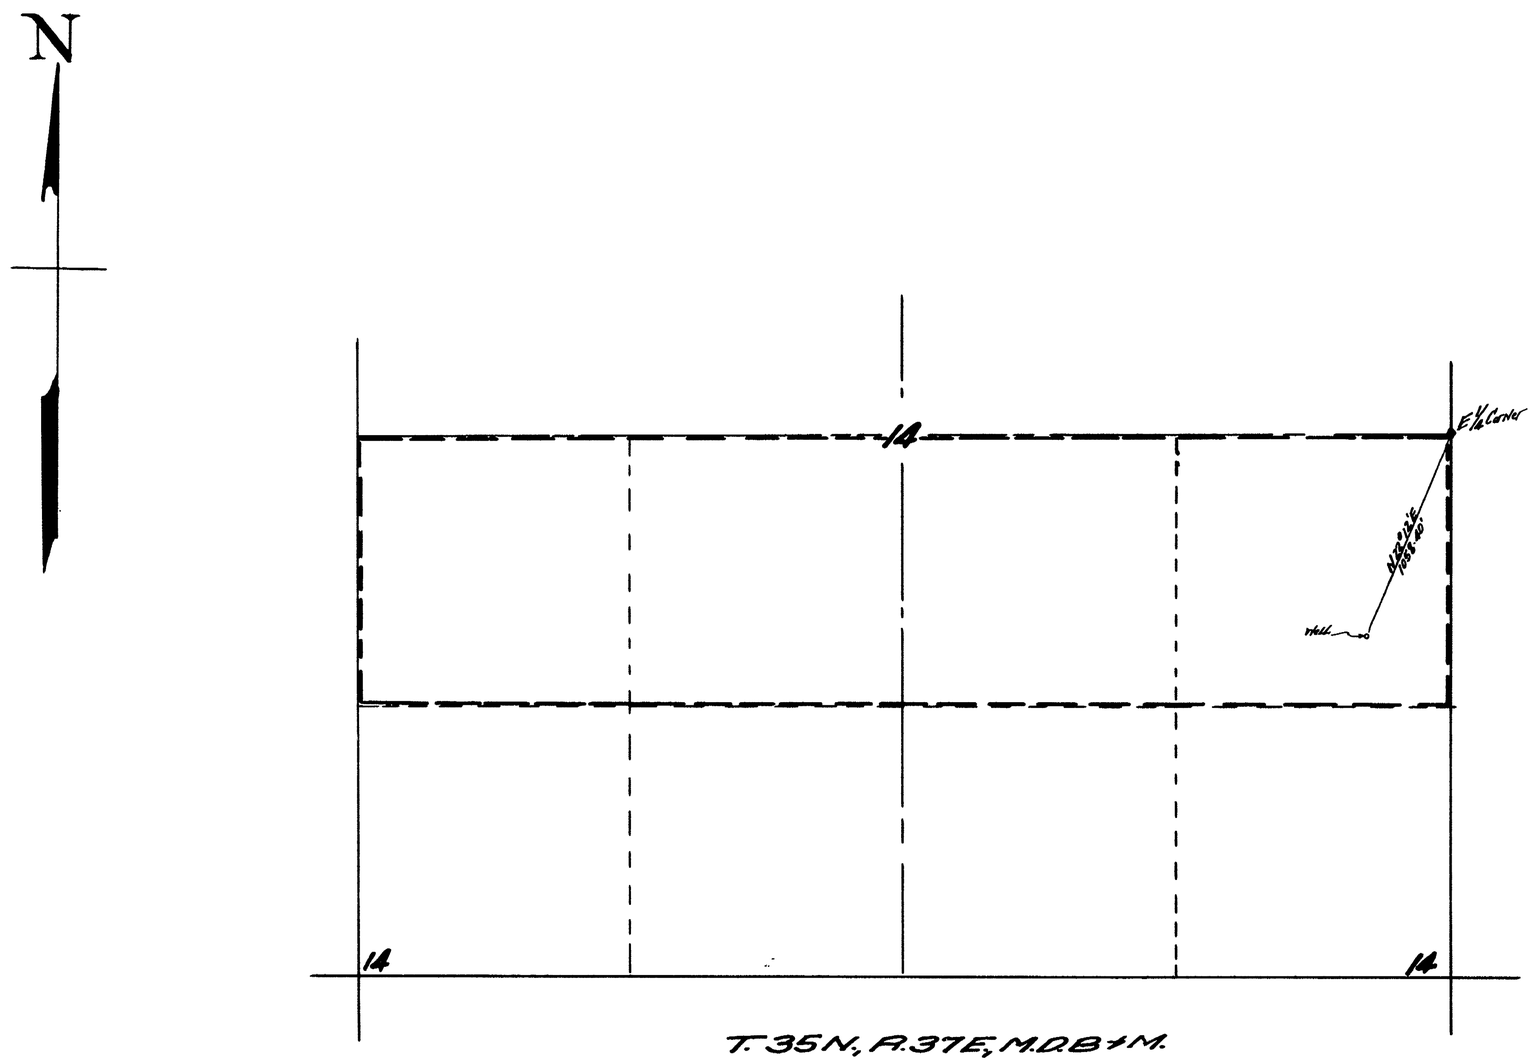

STATE OF NEVADA
COUNTY OF HUMBOLDT } S. S.

I, Richard M. Black, being first duly sworn, depose and say that this map, consisting of one sheet, has been correctly drawn to the designated scale from field notes of a survey made by me between the 1st day of October and the 15th day of October 1957; that it truly and correctly represents the proposed location and extent of the works used to divert water from underground in Humboldt County by ETHER W. WESTMORELAND for irrigation purposes. That the proposed point of diversion, the approximate location and size of the diverting channel, all reservoirs or basins, the location and names of all other works which will cross or connect with the proposed works, and the boundary of all lands, showing by 40-acre sub-divisions the areas proposed to be irrigated, are fully and correctly designated thereon.

Richard M. Black
STATE WATER RIGHT SURVEYOR

Subscribed and sworn to before me this 1st day of November 1957.

Donaldson Leighton
Notary public in and for Humboldt County, Nevada.
My Comm. Exp. 9/19/61.

SCALE: 1-in = 400 FT.

0 100 200 300 400 1200 2000 FT.

OFFICE
STATE ENGINEER
NOV 4 AM 11 23

FILED

MAP TO ACCOMPANY
APPLICATION TO APPROPRIATE
WATER FOR IRRIGATION BY
ETHER W. WESTMORELAND
FROM UNDERGROUND

17402