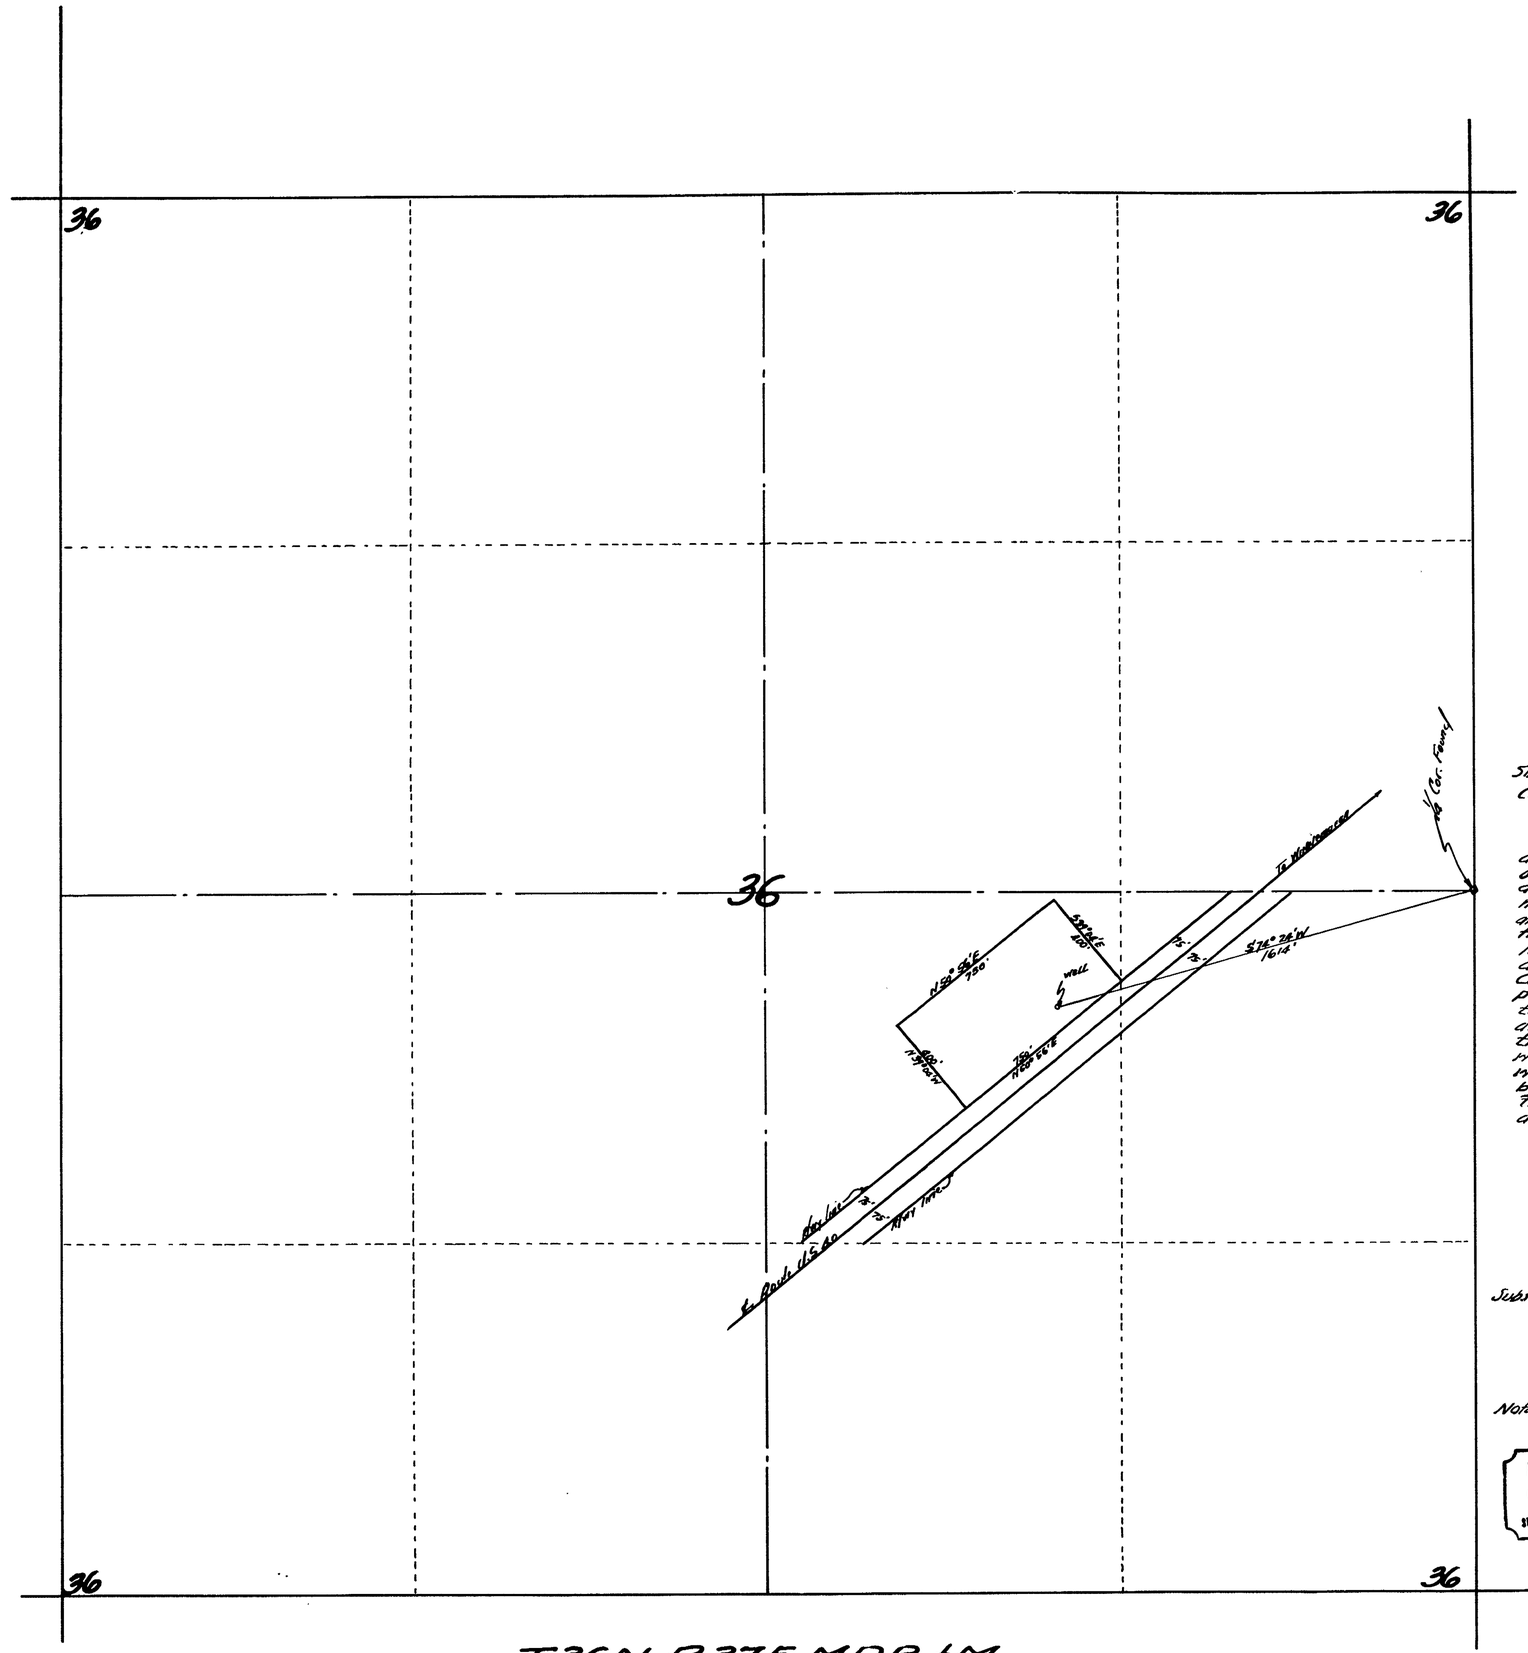

STATE OF NEVADA
COUNTY OF HUMBOLDT } S. S.

I, Richard M. Black, being first duly sworn, depose and say that this map, consisting of one sheet, has been correctly drawn to the designated scale from field notes of a survey made by me between the 1st day of October and the 3rd day of October 1957; that it truly and correctly represents the proposed location and extent of the works used to divert water from underground, in Humboldt County, by RAYMOND P. HOLMES for irrigation purposes. That the proposed point of diversion, the approximate location and size of the diverting channel, all reservoirs or basins, the location and names of all other works which will cross or connect with the proposed works, and the boundary of all lands, showing by 40-Acre subdivisions the areas proposed to be irrigated, are fully and correctly designated thereon.

Richard M. Black
STATE WATER RIGHT SURVEYOR

Subscribed and sworn to before me this day of October, 1957

Notary Public in and for Humboldt County, Nevada
My Comm. Exp. 7/12/61

FILED
OCT 4 1957
STATE ENGINEER'S OFFICE

SCALE 1" = 300'

MAP

TO ACCOMPANY APPLICATION TO APPROPRIATE WATER FROM UNDERGROUND FOR IRRIGATION BY RAYMOND P. HOLMES

T.36N., R.37E., M.D.B. & M.

OFFICE
STATE ENGINEER
1957 OCT 4 PM 11 54

CERTIFICATE No. 5286 ISSUED Mar. 22, 1962

17409