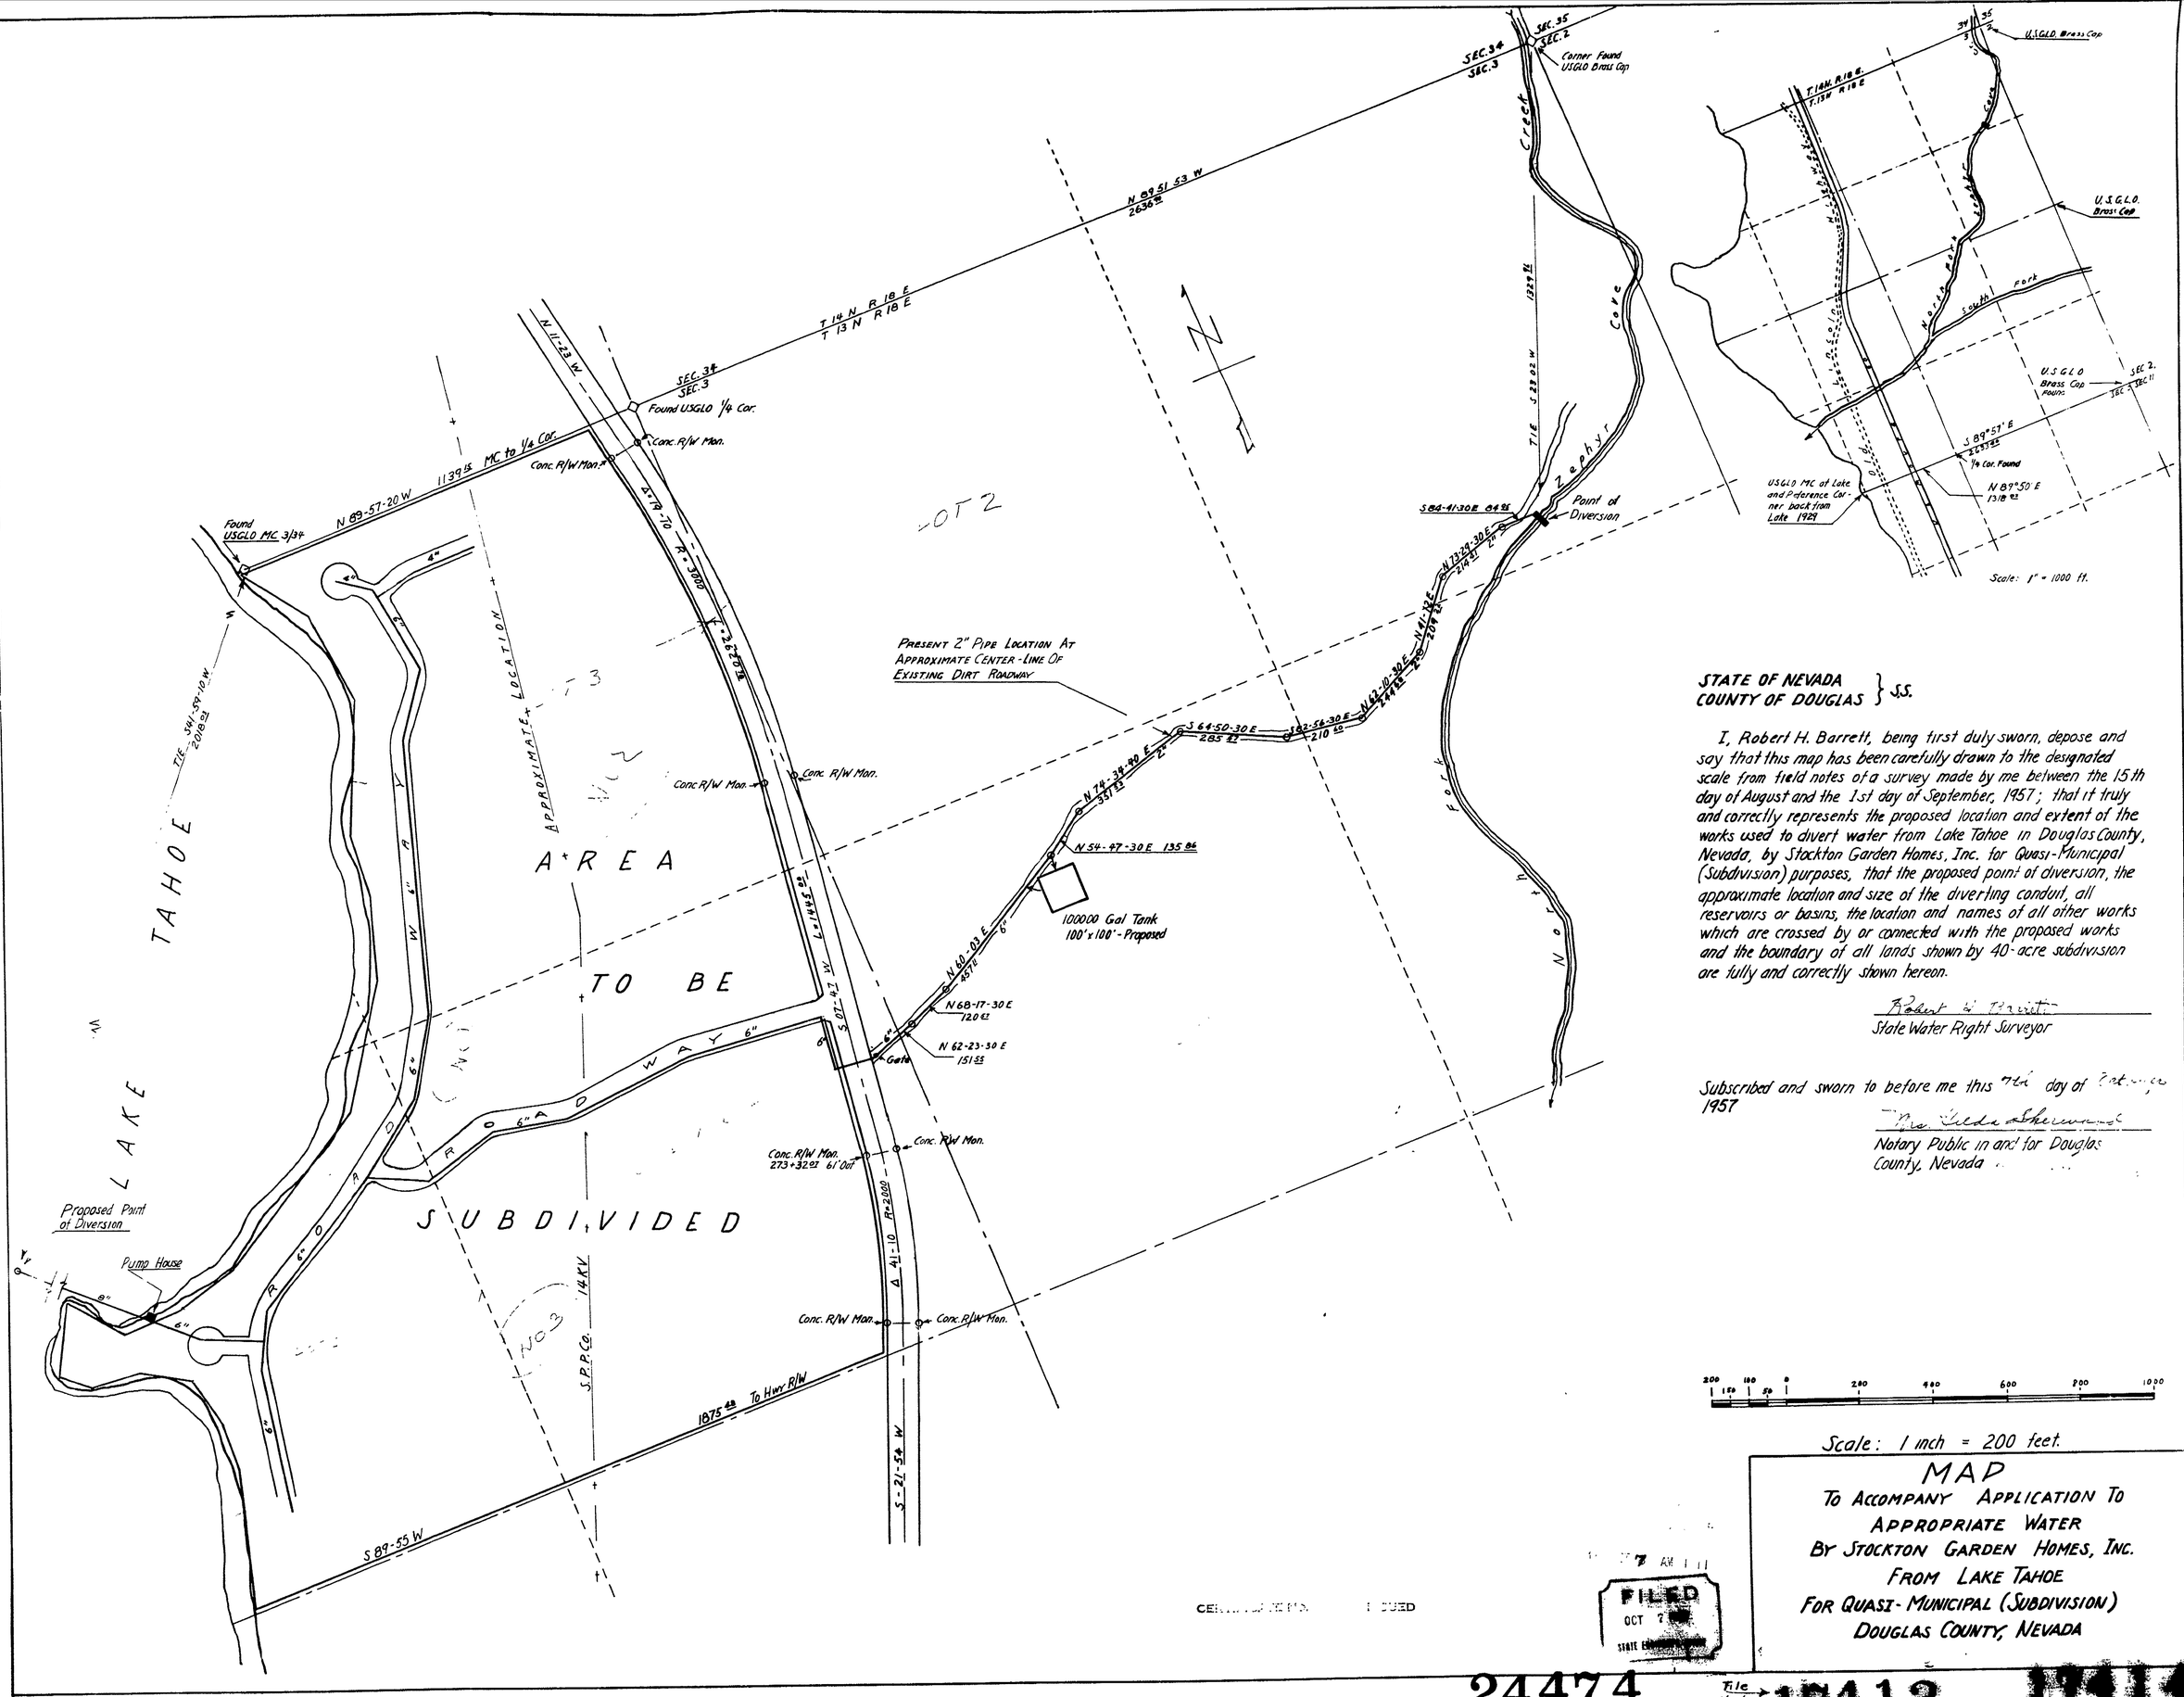

STATE OF NEVADA
COUNTY OF DOUGLAS } S.S.

I, Robert H. Barrett, being first duly sworn, depose and say that this map has been carefully drawn to the designated scale from field notes of a survey made by me between the 15th day of August and the 1st day of September, 1957; that it truly and correctly represents the proposed location and extent of the works used to divert water from Lake Tahoe in Douglas County, Nevada, by Stockton Garden Homes, Inc. for Quasi-Municipal (Subdivision) purposes, that the proposed point of diversion, the approximate location and size of the diverting conduit, all reservoirs or basins, the location and names of all other works which are crossed by or connected with the proposed works and the boundary of all lands shown by 40-acre subdivision are fully and correctly shown hereon.

Robert H. Barrett
State Water Right Surveyor

Subscribed and sworn to before me this 7th day of October 1957

Mrs. Gilda Sherwood
Notary Public in and for Douglas County, Nevada

MAP
TO ACCOMPANY APPLICATION TO APPROPRIATE WATER
BY STOCKTON GARDEN HOMES, INC.
FROM LAKE TAHOE
FOR QUASI-MUNICIPAL (SUBDIVISION)
DOUGLAS COUNTY, NEVADA

FILED OCT 7 STATE ENGINEER

24474 File Under 17413 17414