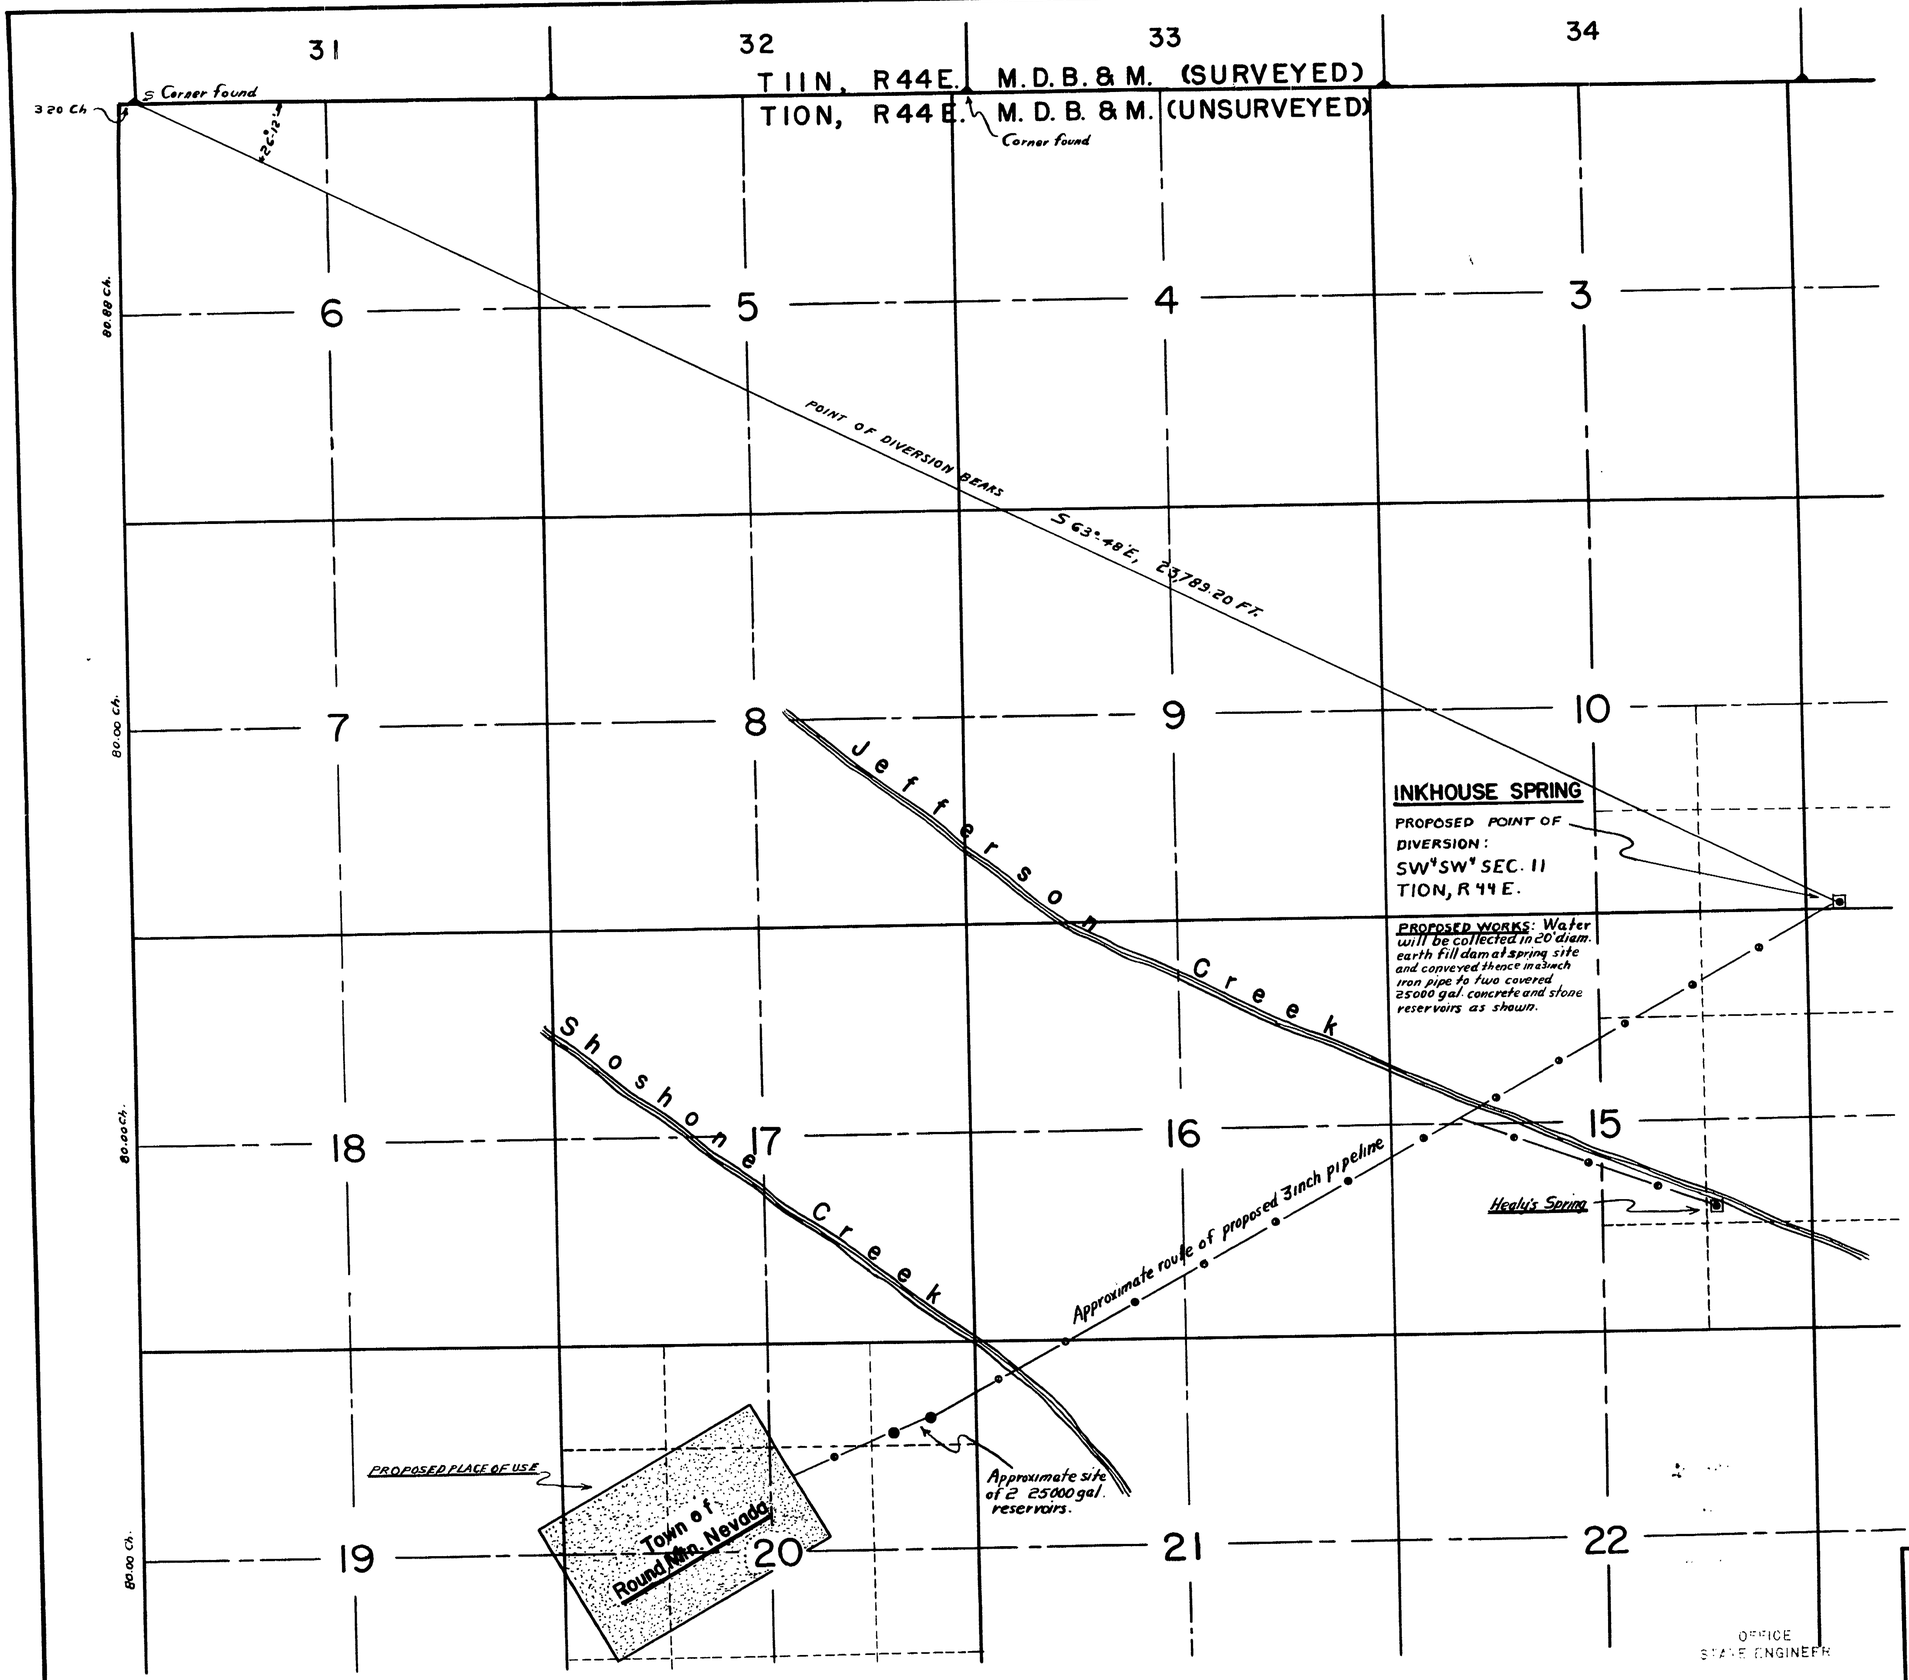

STATE OF NEVADA }ss
COUNTY OF NYE .....

I, T. M. Cahill, being first duly sworn, depose and say that this map, consisting of one sheet, has been correctly drawn to the designated scale from field notes of a survey made by me between the 29 day of August and the 23 day of September, 1957; that it truly and correctly represents the location and extent of the proposed works used to divert water from Inkhouse Spring in Nye County by Karl W. Berg for Municipal & Domestic purposes. That the proposed point of diversion, the approximate location and size of the diverting channel or other conduit, the place and manner of use, and the location and names of all other works or streams which are crossed by, or connected with the said works, are fully and correctly designated thereon.

T. M. Cahill
STATE WATER RIGHT SURVEYOR

Subscribed and sworn to before me this 15 day of October 1957.

Marjorie L. O'Neill
NOTARY PUBLIC IN AND FOR NYE COUNTY NEVADA.

SCALE: 1 IN. = 1000 FT.

0 1000 2000 3000 4000 5000 FT.

OFFICE STATE ENGINEER
1957 OCT 17 PM 2 54
FILED
OCT 17 1957

CERTIFICATE No. 5085 ISSUED Feb. 10, 1961

MAP TO ACCOMPANY
APPLICATION
TO APPROPRIATE WATER
FOR
MUNICIPAL & DOMESTIC
BY
KARL W. BERG
FROM
INKHOUSE SPRING

17416