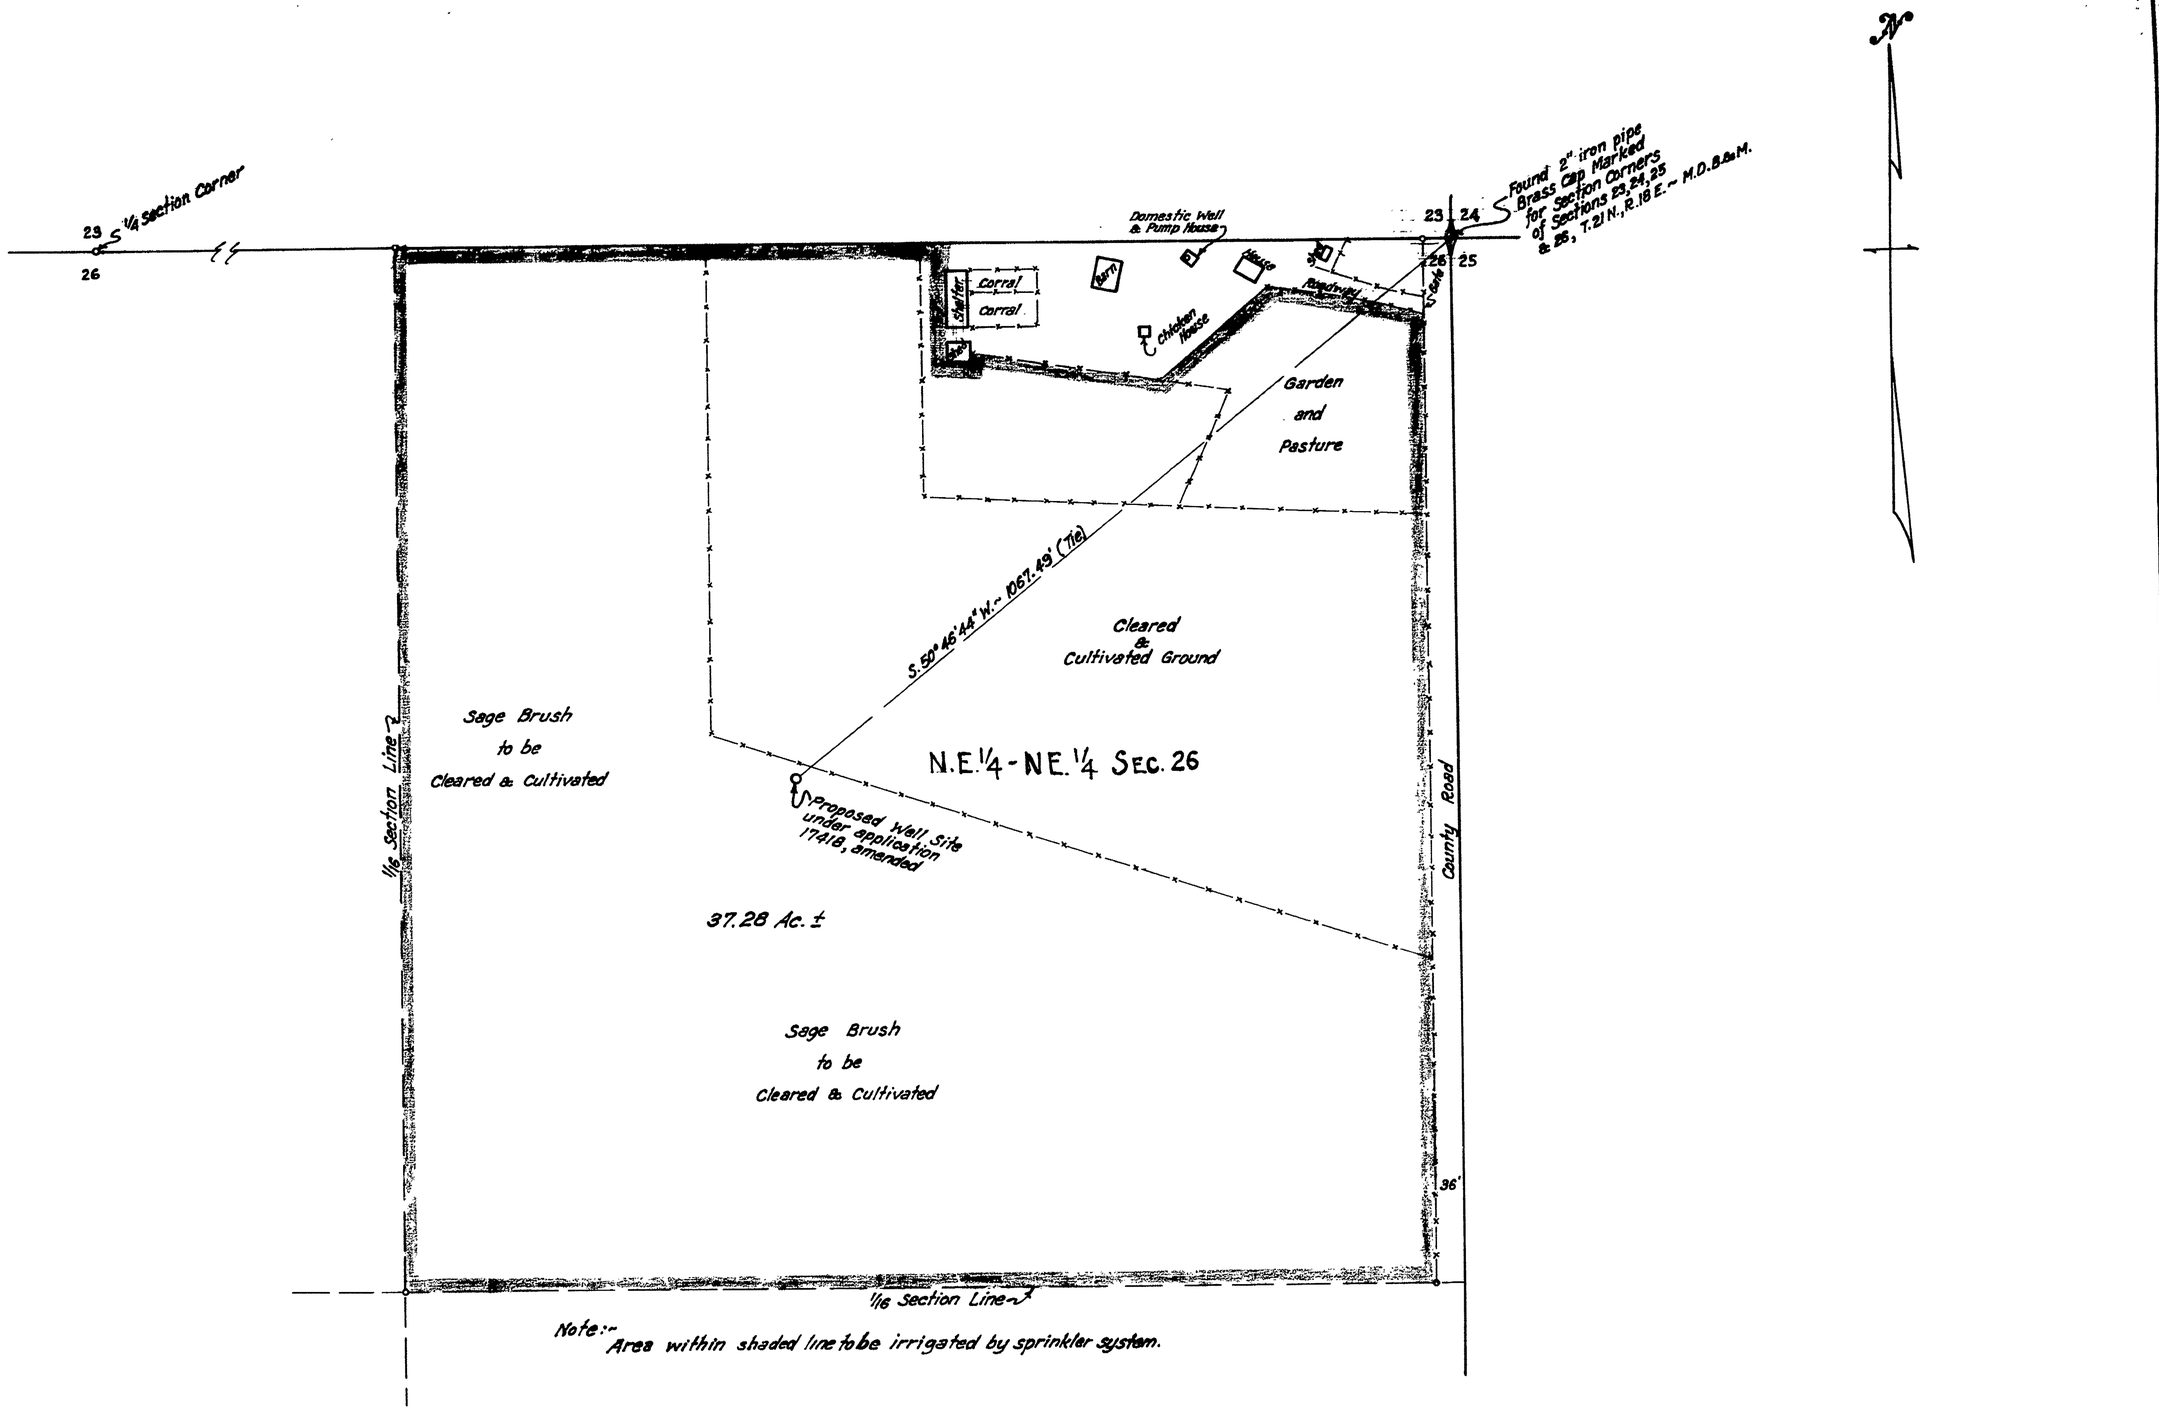

Note:- Area within shaded line to be irrigated by sprinkler system.

I, James N. Nelson, being first duly sworn, depose and say that this map has been correctly drawn to the designated scale from field notes of a survey made by me (or under my supervision and direction) in January 1958; that it truly and correctly represents the proposed location and extent of the works used to divert water from a well in Washoe County, by James E. Banks for irrigation purposes.

James N. Nelson
R.E. No. 485

Subscribed and sworn to before me this 10 day of February 1958.
William A. Morrill
Notary Public in and for the State of Nevada, County of Washoe.
My commission expires August 9, 19 60

Basis of Bearings ~ Polaris observation July 22, 1958.

0 100 200 300 400 500
~SCALE IN FEET~

MAP
TO ACCOMPANY APPLICATION
TO APPROPRIATE WATER FOR
IRRIGATION
BY JAMES E. BANKS
N.E.1/4-N.E.1/4 SECTION 26, T21N., R.18E.- M.D.B.&M.
WASHOE COUNTY, NEVADA

FILED
February 10, 1958
STATE ENGINEER'S OFFICE

17418