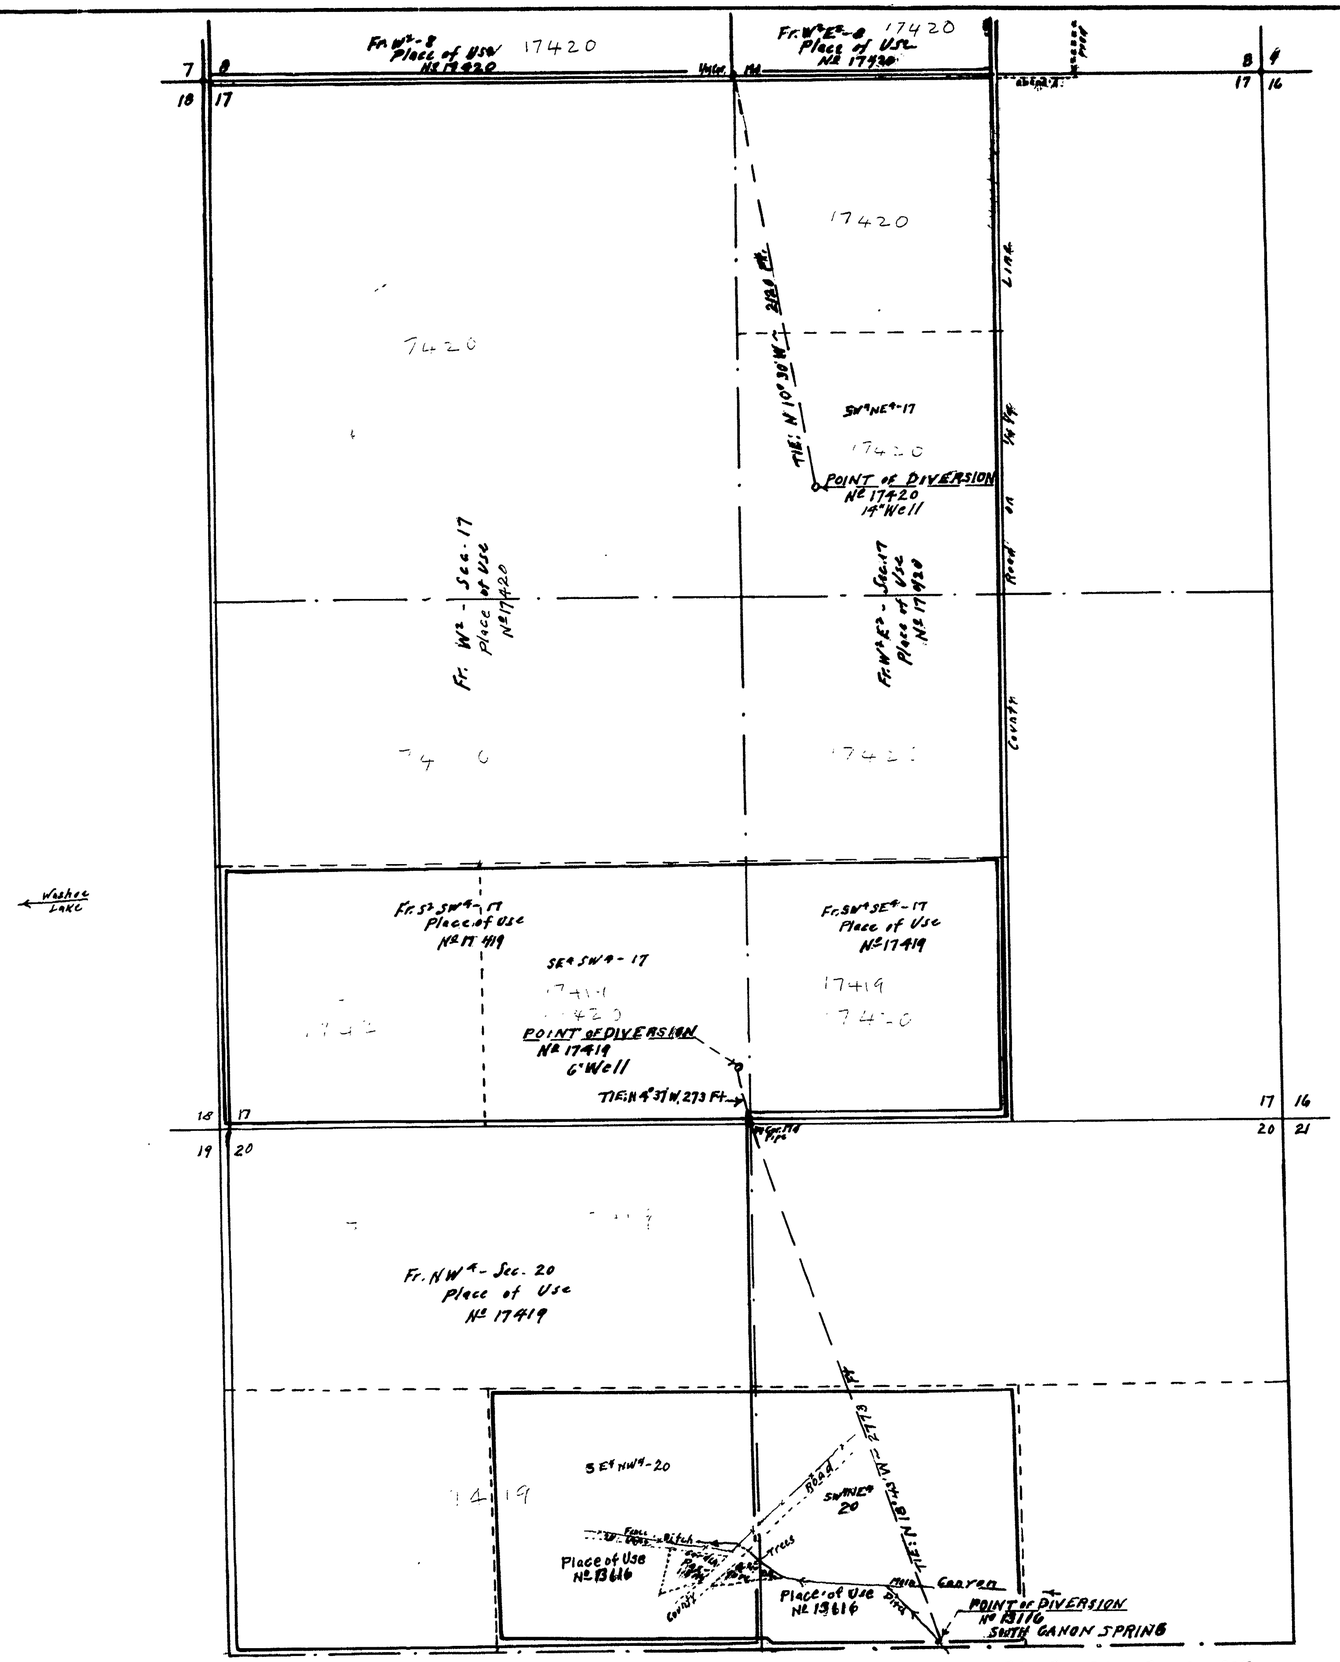

PROOF OF BENEFICIAL USE
UNDER No 13116

Sec.	Subdivision	Twp.	Rge.	Irrigated Acres	Culture	Date of Use
20	SE¼NW¼	16 N.	20 E.	1.5	Pasture	1950
"	SW¼NE¼	"	"	0.2	"	"
20	TOTAL	16 N.	20 E.	1.7	Pasture	1950

STATE OF NEVADA
COUNTY OF ORMSBY } S.S.

I E.P. Osgood being first duly sworn, depose and say, that this map, consisting of 1 sheet, has been correctly drawn to the designated scale from field notes of a survey made by me on the 8th day of January, 1958. That it truly and correctly represents the location and extent of the works used to divert water from 2 underground sources in Washoe County, Nevada, and one Spring, by J.S. BAR CATTLE Co. & Henry E. HEIDENREICH, for irrigation and domestic purposes.

That the points of diversion, the location size and grades, the diverting channels, location and description of all measuring devices, the location and extent of the lands owned or controlled by the applicants upon which water applied for under Application, [illegible] is used, together with the area and kind of cultivation in each 40 acre subdivision, and the location of all other works or streams, which are crossed by or connected with the said works, are fully and correctly designated.

E. P. Osgood
State Water Right Surveyor

Subscribed and sworn to before me this 11th day of Feb., 1958

C. E. Thew
Notary Public in & for Ormsby County, Nevada

My Commission Expires July 6, 1961

SCALE:
1 Inch = 400 Feet

100 0 500 1000 1500 Ft

MAP TO ACCOMPANY APPLICATIONS No 17419 and No 17420
AND No 13616 - PROOF OF BENEFICIAL USE
FOR IRRIGATION and DOMESTIC USES
BY
JS BAR CATTLE Co. & HENRY E. HEIDENREICH
From Underground Sources and Spring
Washoe County, Nevada
January 1958 E.P. Osgood, St. Wat. Rt. Sur

OFFICE
STATE ENGINEER
1958 FEB 11 AM 10 56

FILED
1958
FEB 11
STATE ENGINEER'S OFFICE

13116 17420 FILE under 17419