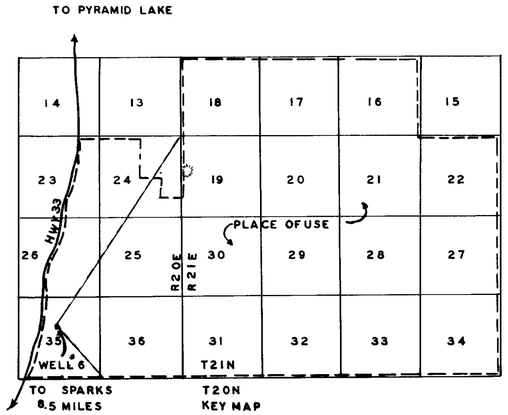

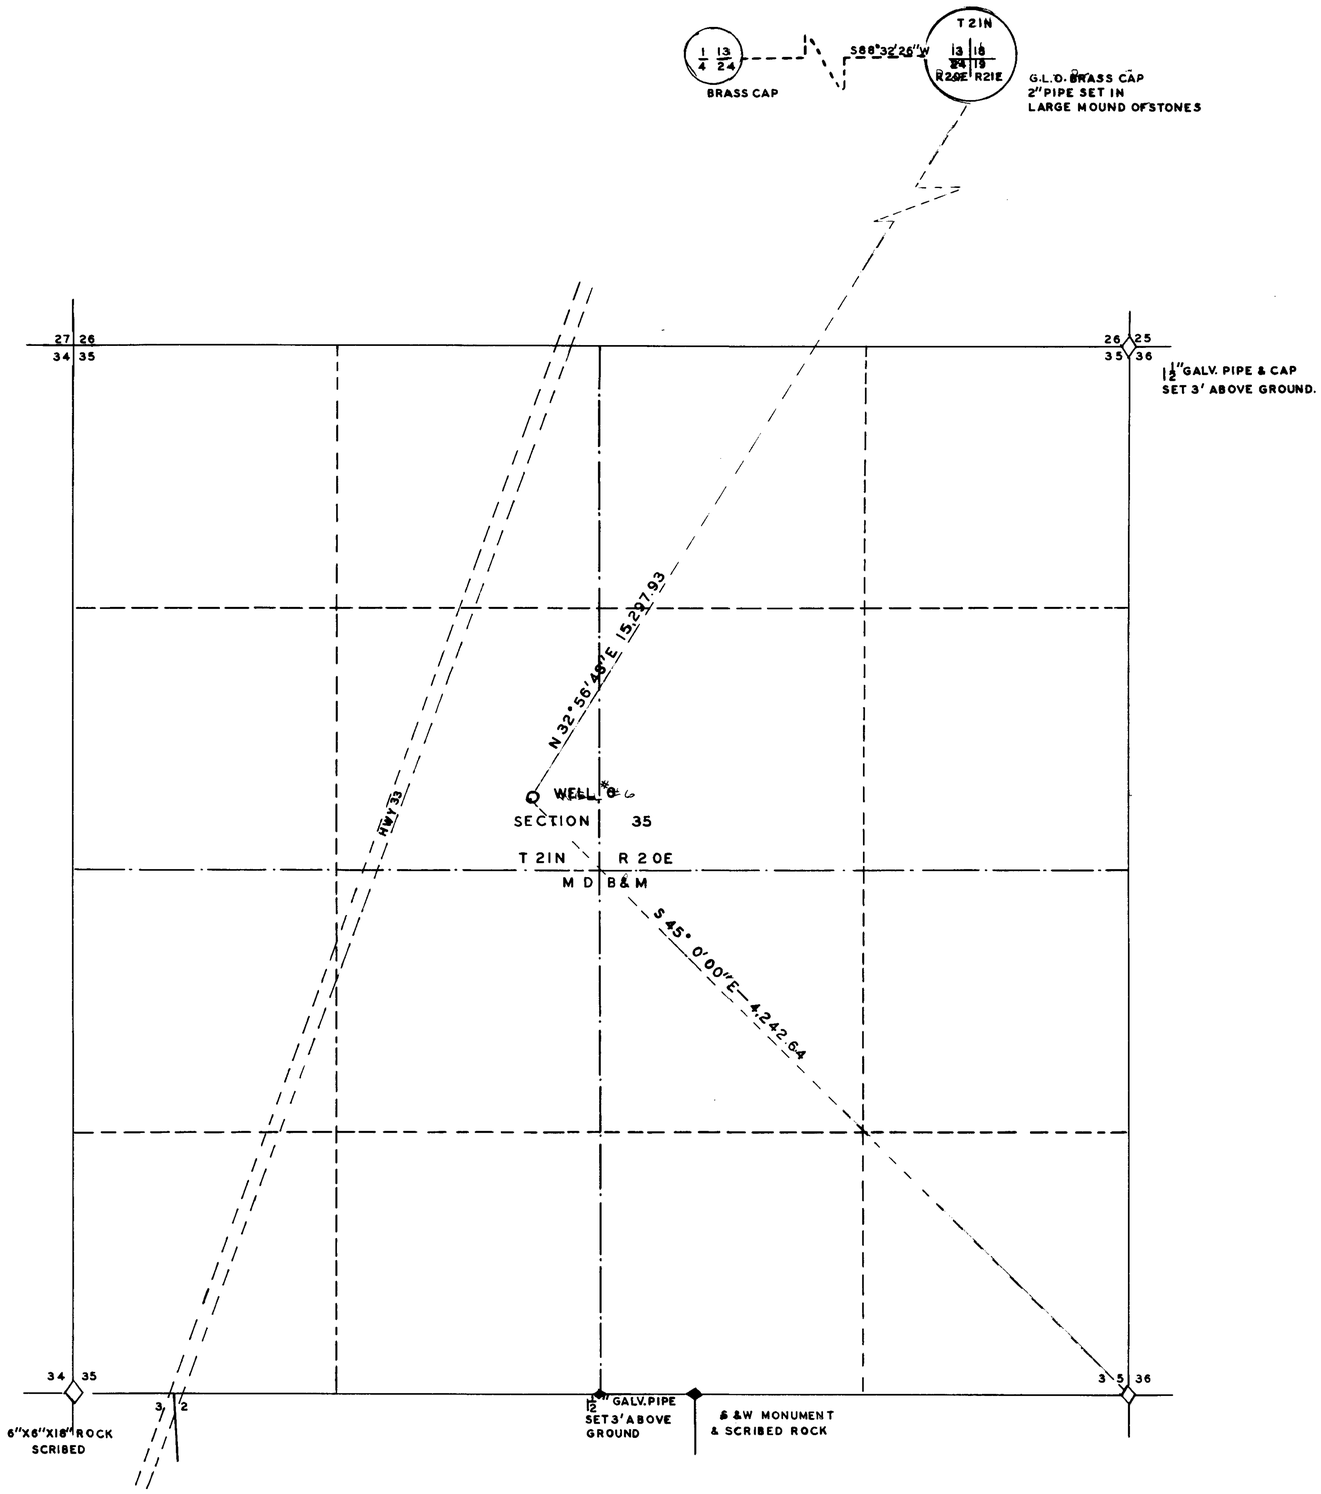

NOTES:

BASIS OF BEARINGS— POLARIS OBSERVATION NOV 14, 1957
PRIMARY TIE MADE TO NEAREST G.L.O. BRASS CAP.

400 200 0 400 800 1200

SCALE: 1"= 400'

STATE OF NEVADA
COUNTY OF WASHOE

I, Eugene C. Sprout, being first duly sworn, depose and say that this map consisting of one sheet has been drawn to the desinated scale from field notes of a survey made by me between Nov. 7, 1957 and Dec 2, 1957, that it truly and correctly represents the proposed extent and location of the works used to divert water from an underground source in Washoe County, by North American Aviation Inc. for industrial purposes. That the proposed point of diversion and return, and the location and names of all other works or streams which are crossed by or connected with said works, are fully and correctly designated hereon.

Eugene C. Sprout
STATE WATER RIGHT SURVEYOR
NO. 257

Subscribed and sworn to before me this 11th day of December, 1957.

Mrs. Hilda Sherwood
Notary Public in and for
Washoe County, Nevada
My Commission Expires July 1, 1961

OFFICE
STATE ENGINEER

1957 DEC 11 PM 3 08

FILED

17431

MAP

TO ACCOMPANY APPLICATION TO APPROPRIATE WATER FOR INDUSTRIAL PURPOSES
BY
NORTH AMERICAN AVIATION INC.
FROM AN UNDERGROUND SOURCE IN WASHOE CO.

WELL #6 17431