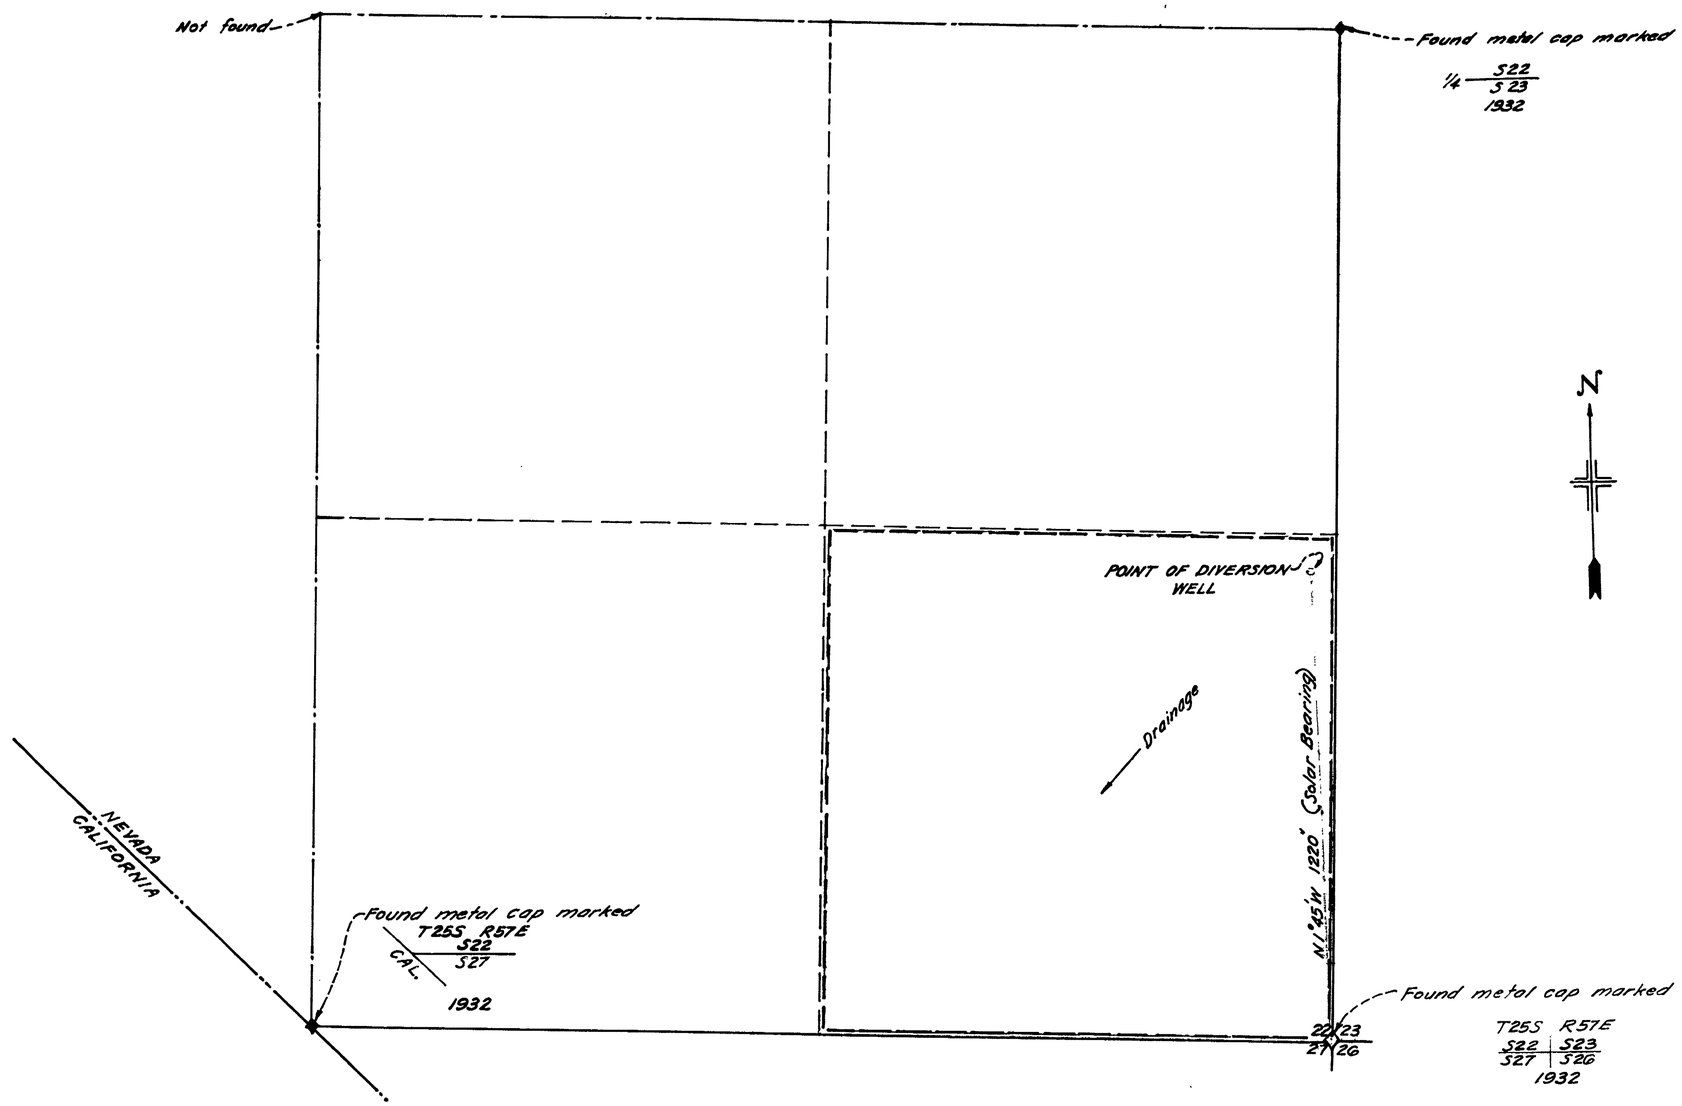

STATE OF NEVADA }ss
County of Clark

I, Harry C. Hall, being first duly sworn, depose and say that this map, consisting of one sheet has been correctly drawn to the designated scale from field notes of a survey made by me on the 29th day of March 1958; that it truly and correctly represents the location and extent of the proposed works used to divert water from an underground source, in Clark County, by Hershel Smith for irrigation and domestic use. That the proposed point of diversion, the approximate location and size of the diverting channel or other conduit, the place and manner of use, and the location and names of all other works or streams which are crossed by, or connected with the said works, are fully and correctly designated thereon.

Harry C. Hall
State Water Right Surveyor

0 200 400 600 800 1000
SCALE IN FEET

Subscribed and sworn to before me this 29th. day of March, 1958.

Jane Cooke
Notary Public in and for Clark County, Nevada

My commission expires January 21, 1962

FILED
MAR 31 1958
STATE ENGINEER'S OFFICE

RECEIVED
MAR 31 1958
STATE ENGINEER'S OFFICE

MAP TO ACCOMPANY
APPLICATION TO APPROPRIATE WATER
BY
HERSHEL SMITH
FOR
IRRIGATION AND DOMESTIC USE
FROM
UNDERGROUND SOURCE
CLARK COUNTY NEVADA

17441