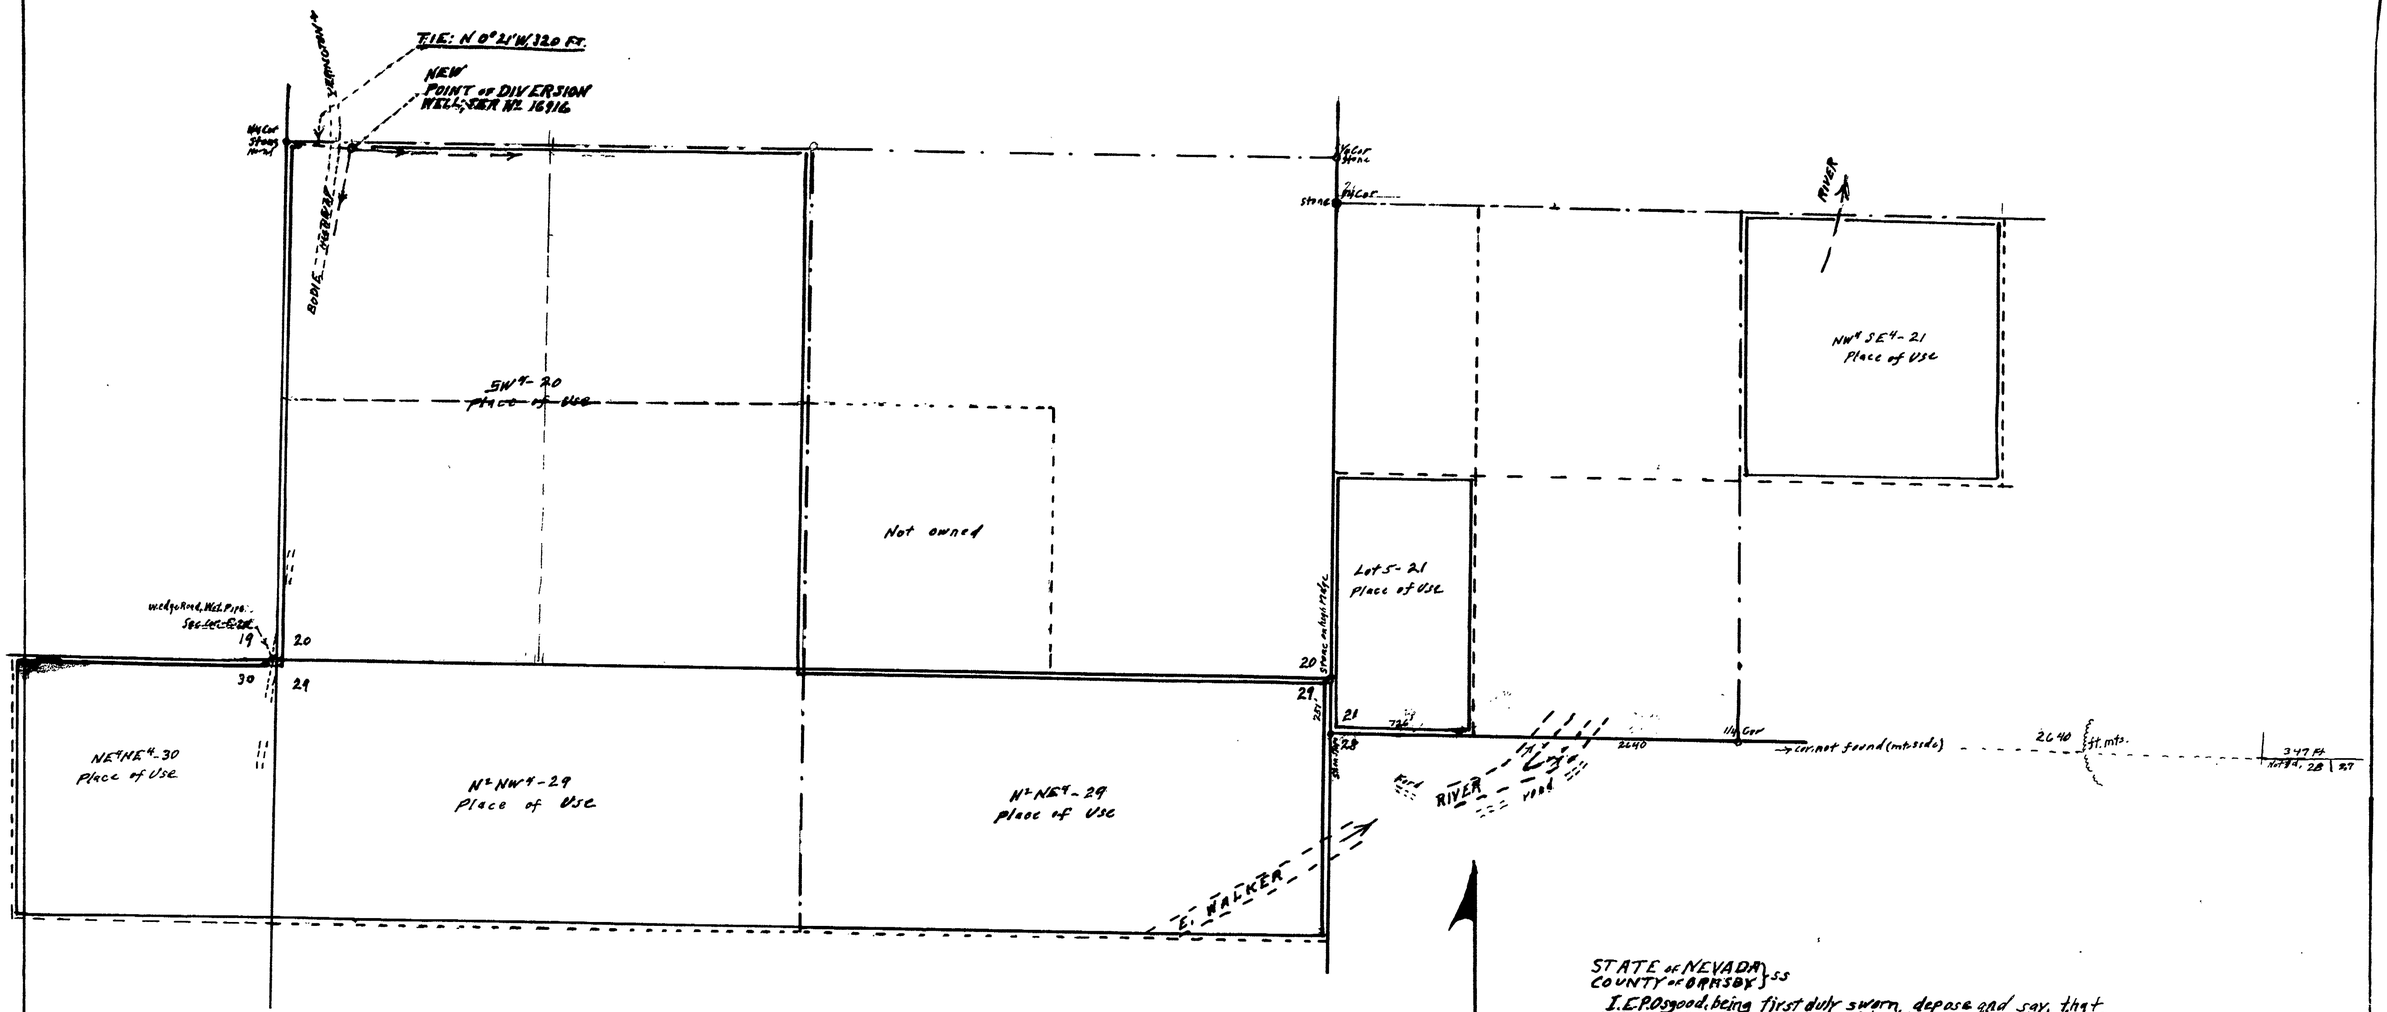

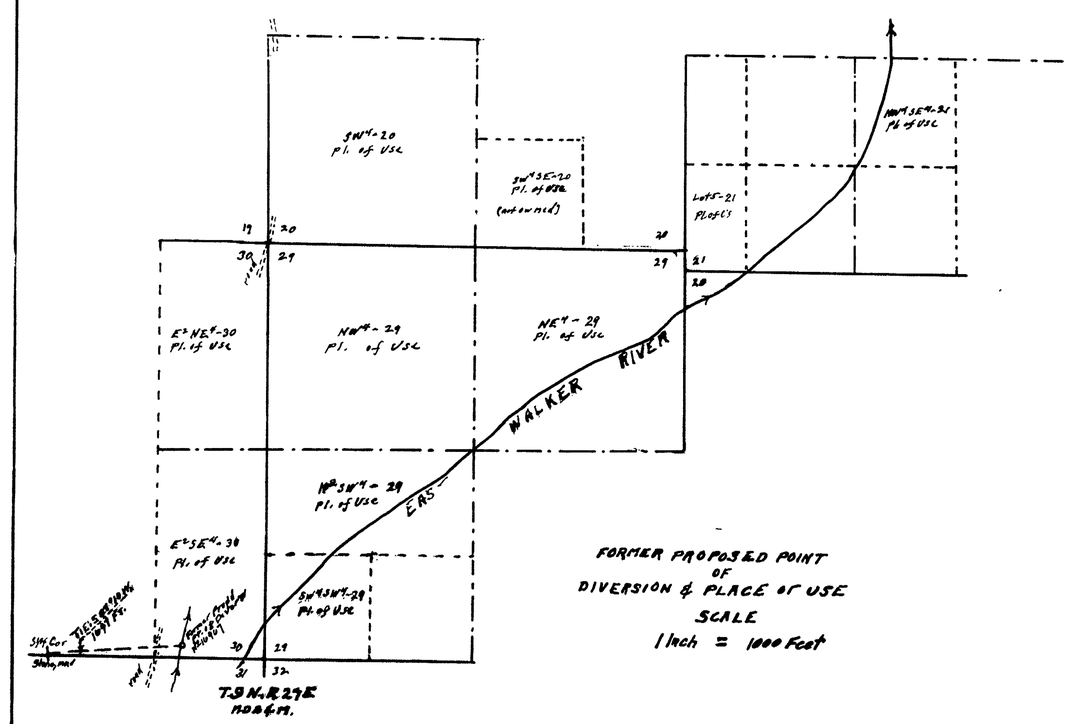

FORMER PROPOSED POINT OF DIVERSION & PLACE OF USE
SCALE
1 Inch = 1000 Feet

STATE OF NEVADA } ss
COUNTY OF ORMSBY }

I, E. P. Osgood, being first duly sworn, depose and say, that this map, consisting of 1 sheet, has been correctly drawn to the designated scale from field notes of a survey made by me on the 22nd to 24th of Sept., 1957; that it truly and correctly represents the former proposed pt. of divers. & place of use and the new proposed point of diversion & place of use of underground water by well in Lyon County, Nevada, by A. S. Murphy for irrigation and domestic use.

That the proposed points of diversion, the approximate location and size of the diverting channels or other conduits, the place and manner of use, and the location and names of all other works or streams, which are crossed by or connected with the said works, are fully and correctly designated thereon.

E. P. Osgood
State Water Right Sur.

Subscribed & sworn to before me this 12th day of December 1957

Notary Public in & for Ormsby, County, Nevada.

My Commission Expires July 6, 1961

SCALE
1 Inch = 400 Feet
1000 500 1000 1500 Feet

FILED
Dec. 26, 1957
STATE ENGINEER'S OFFICE

RECEIVED
DEC 17 1957
STATE ENGINEER'S OFFICE

17451 To Change

APPLICATION Nº 16916, Apr. 23, 1956

MAP TO ACCOMPANY APPLICATION
TO CHANGE POINT OF DIVERSION & PLACE OF USE
IRRIGATION & DOMESTIC USE BY
A. S. MURPHY, OWNER.
From Flying M Well Nº 1.
Lyon County, Nevada

November 1957 E. P. Osgood, State Water Right Sur.

17451