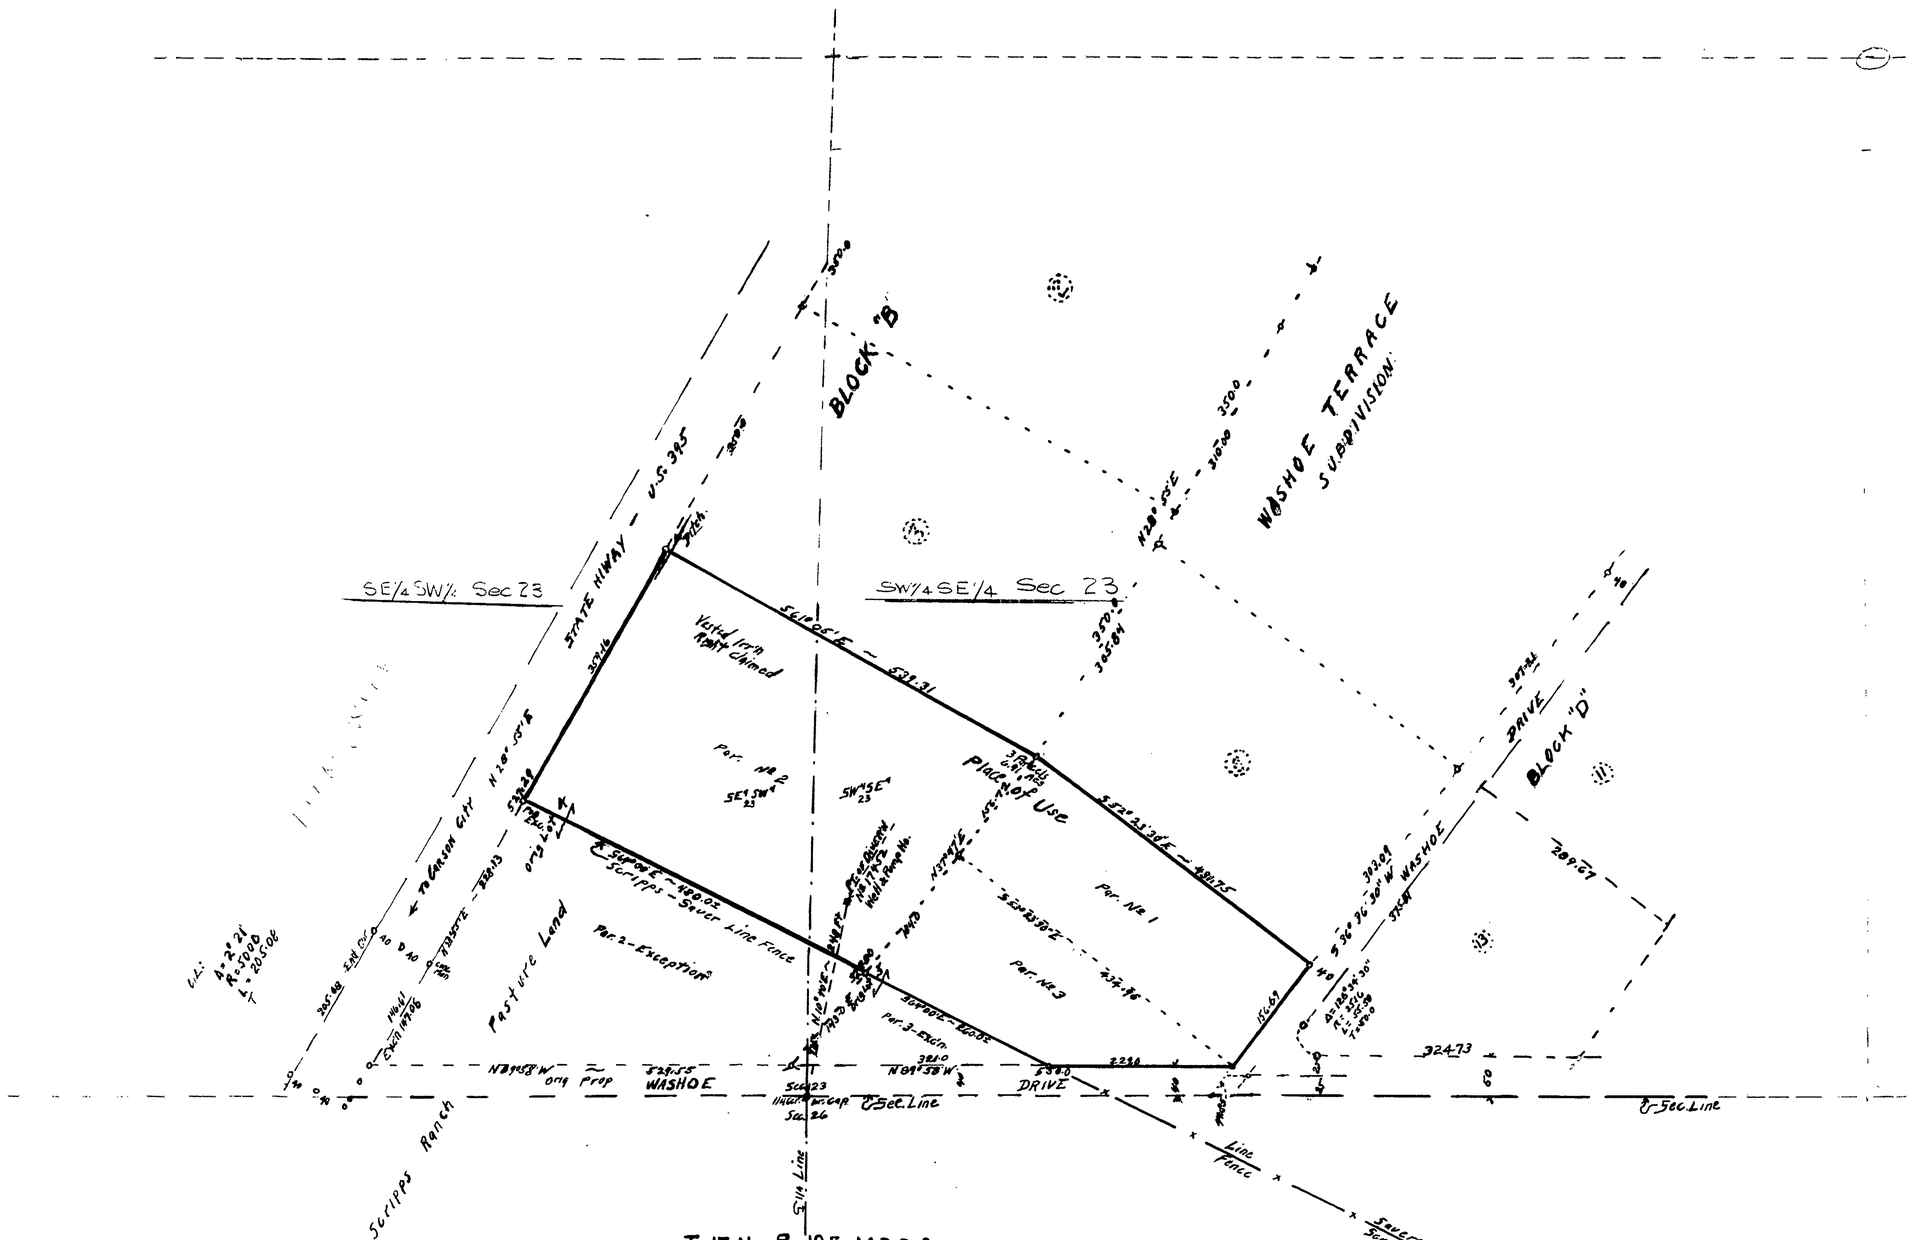

STATE of NEVADA }
COUNTY of ORMSBY } SS.

I, E.P. Osgood, being first duly sworn, depose and say; that this map, consisting of 1 sheet, has been correctly drawn to the designated Scale from field notes of a survey made by me on the 26th day of November 1957. That it truly and correctly represents the location and extent of the works used to divert water from underground sources in Washoe County, Nevada by MIKE F. J. SCHON for domestic and irrigation purposes.

That the proposed point of diversion, the approximate location and size of the diverting channel or other conduit, the place and manner of use, and the location and names of all other works or streams, which are crossed by or connected with the said works, are fully and correctly designated.

E. P. Osgood
State Water Right Surveyor

Subscribed and sworn to before me this ___ day of Feb, 1958

C. E. Theix
Notary Public in & for Ormsby County, Nevada

OFFICE
STATE ENGINEER
1958 FEB 14 AM 10:56

FILED
FEB 14 1958
STATE ENGINEER'S OFFICE

SCALE
1 Inch = 100 Feet

100 0 100 200 300 400 FT.

MAP TO ACCOMPANY APPLICATION.
№ 17452 of Jan. 22, 1958
TO APPROPRIATE WATER
FOR DOMESTIC AND IRRIGATION USE
BY
MIKE F. J. SCHON
From Underground Sources
Washoe County, Nevada
February 1958 E.P. Osgood, St. Wat. Rt. Sur.

17452