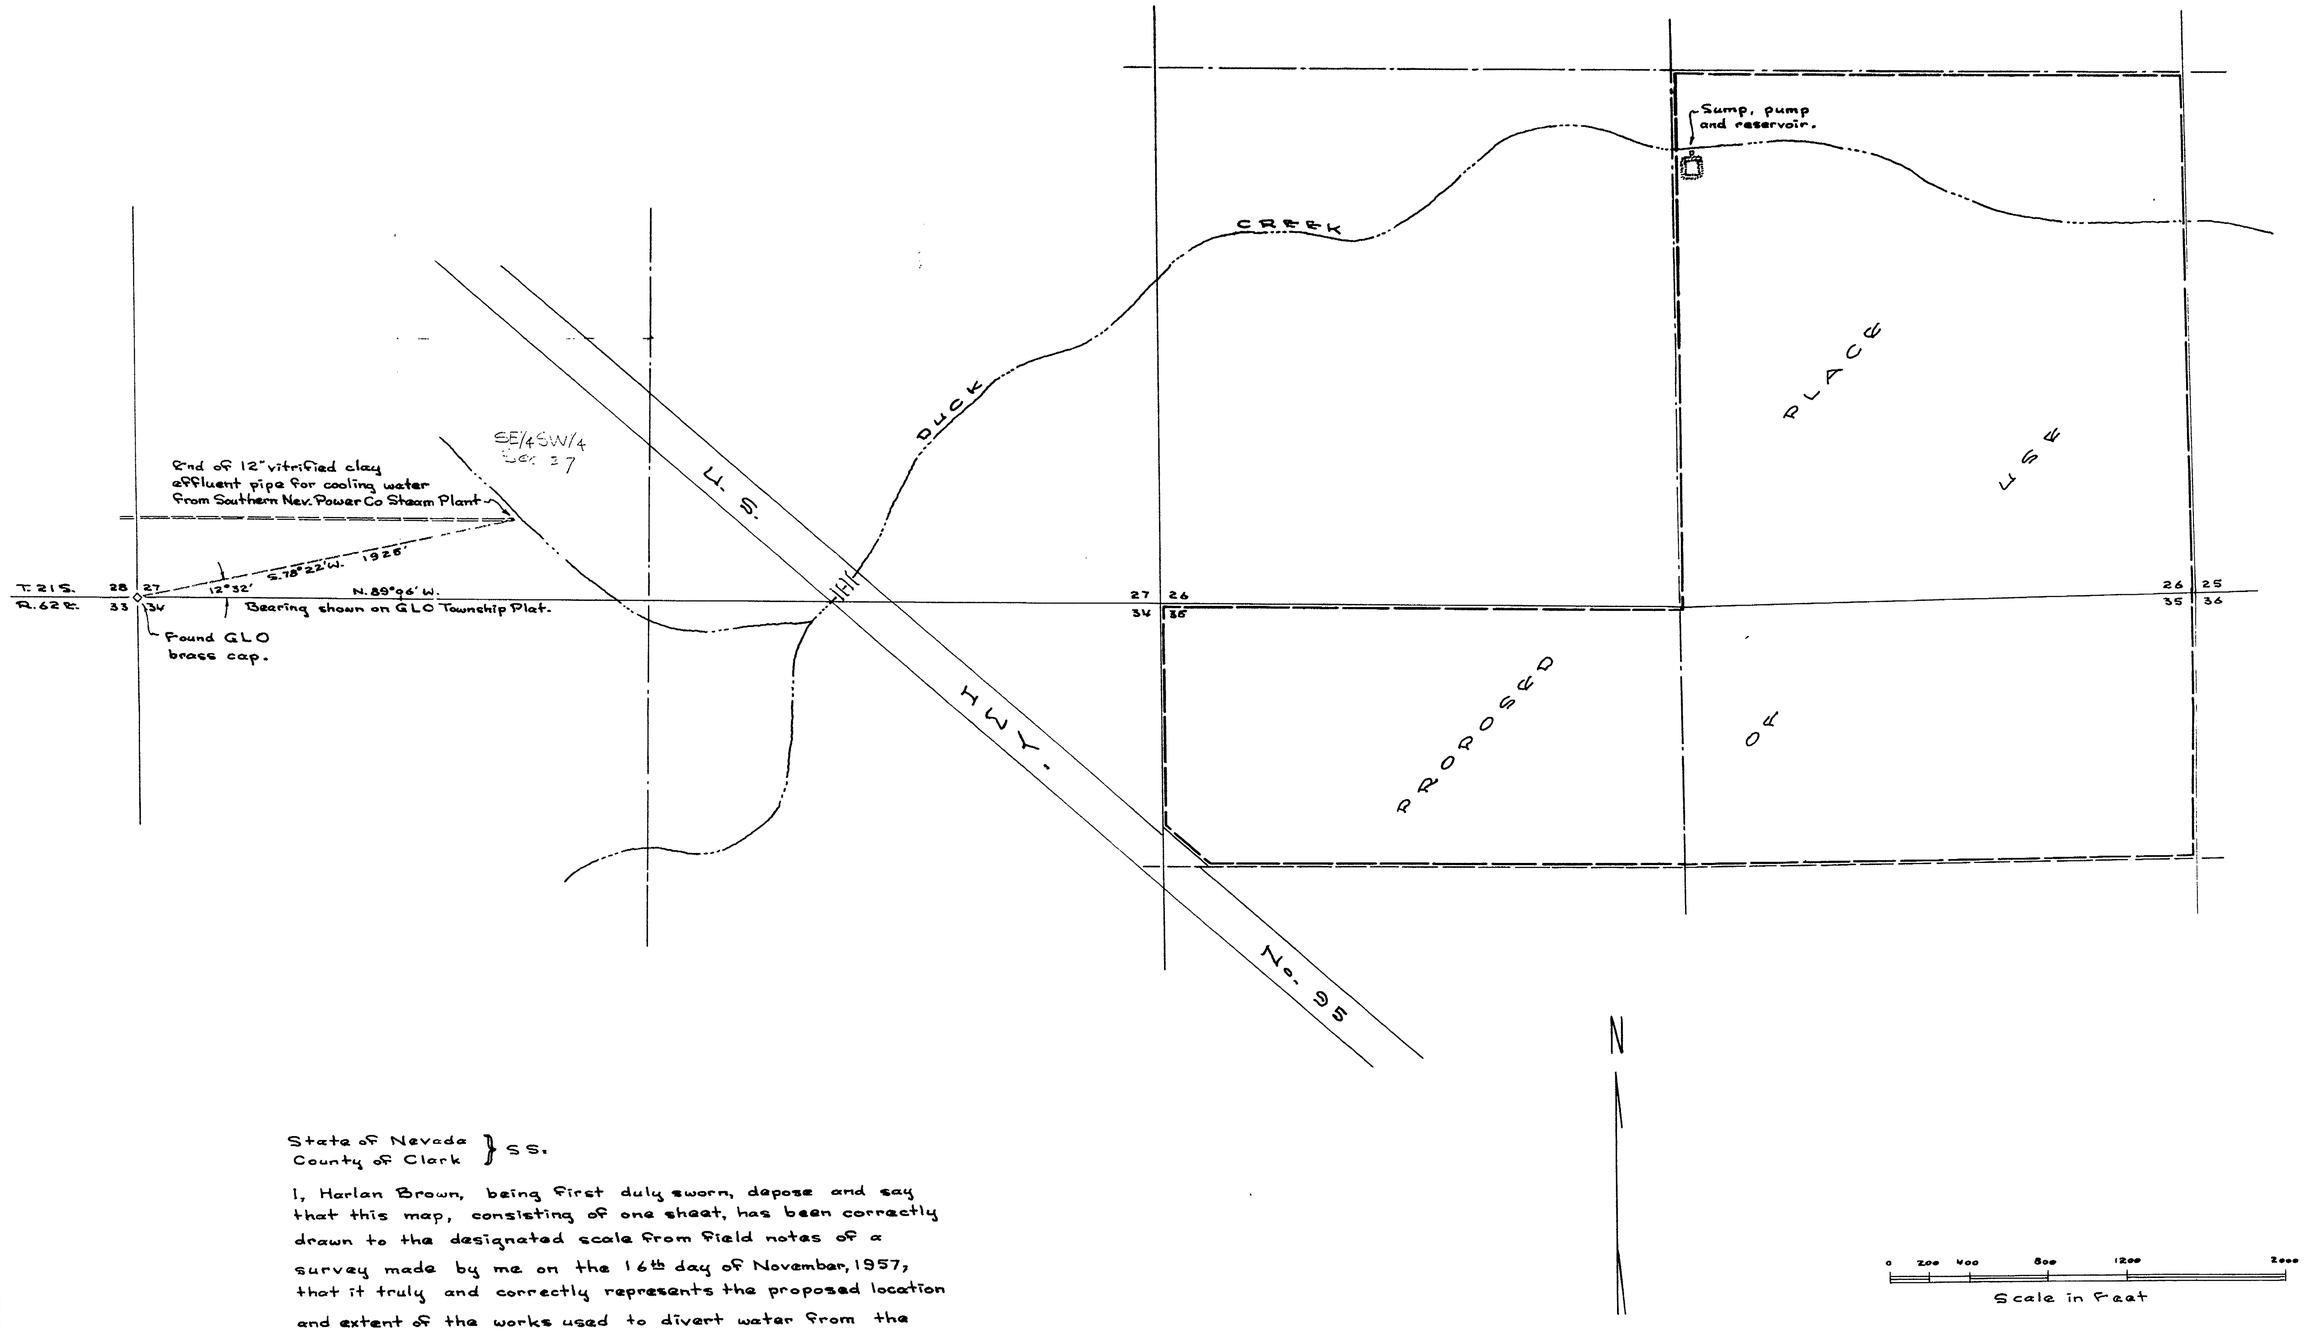

State of Nevada
County of Clark } SS.

I, Harlan Brown, being first duly sworn, depose and say that this map, consisting of one sheet, has been correctly drawn to the designated scale from field notes of a survey made by me on the 16th day of November, 1957, that it truly and correctly represents the proposed location and extent of the works used to divert water from the cooling water effluent from Southern Nev. Power Co Steam Plant in Clark County by Ollie W. Brooks for irrigation purposes; that the proposed point of diversion, the approximate location and size of the diverting channel all reservoirs or basins, the location and names of all other works which will cross or connect with the proposed works, and the boundary of all lands, showing by 40-acre subdivisions the areas proposed to be irrigated, are fully and correctly designated thereon.

Harlan Brown
STATE WATER RIGHT SURVEYOR

Subscribed and sworn to before me this 3rd day of March, 1958

Carol J. Armstrong
NOTARY PUBLIC IN AND FOR CLARK COUNTY, NEVADA

My commission expires September 9, 1958

FILED
Mar. 4. 1958
STATE ENGINEER'S OFFICE

FILED
STATE ENGINEER
1958 MAR 4 AM 10 57

MAP TO ACCOMPANY
APPLICATION TO APPROPRIATE WATER
FOR
IRRIGATION PURPOSES
BY
OLLIE W. BROOKS
from COOLING WATER EFFLUENT from
SOUTHERN NEV. POWER CO. STEAM PLANT
CLARK COUNTY, NEVADA

Application No. 17470