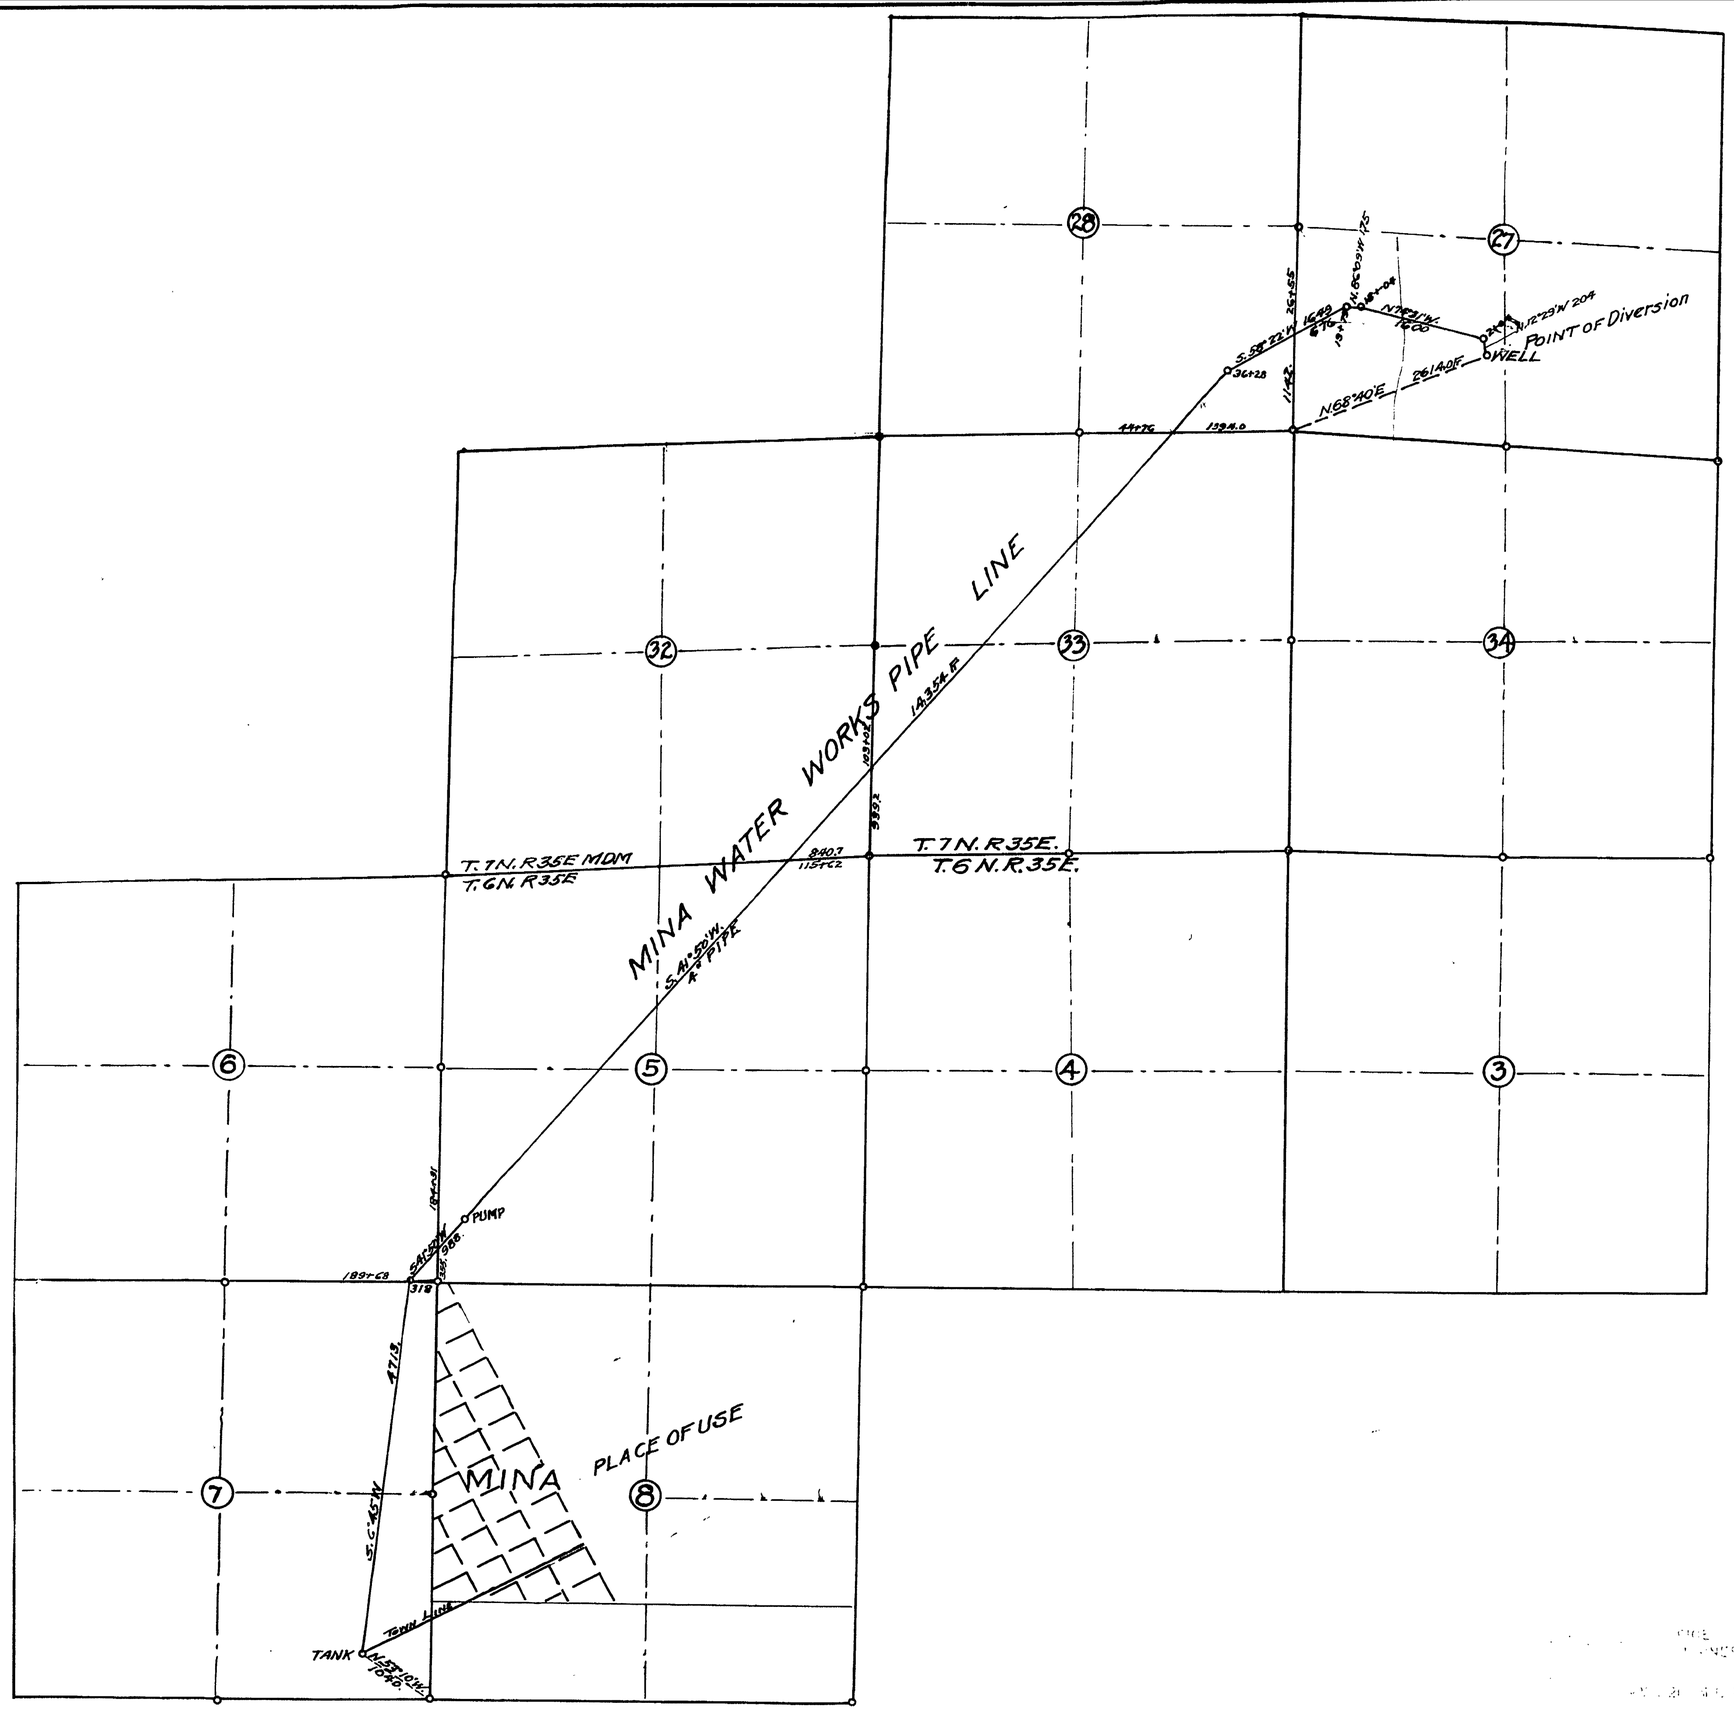

State of Nevada }
County of Mineral } ss.

I, L. B. Spencer, being duly sworn, depose and say that this map has been correctly drawn to the designated scale from the field notes of a survey made by me January 25th to 30th 1958; that it truly and correctly shows the extent of the proposed works used to divert the water from Undergroun Source in Mineral County, for Municipal Supply for Town of Mina by Mineral County, Nevada. That the pipe line of prior Appropriation to which this supply is connected, the well at Point of Diversion and the Place of Use, Mina, and all other works are fully and correctly shown.

L. B. Spencer
State Water Right Surveyor

Subscribed and sworn to before me this 15th day of March 1958

L. E. Cornelius
Notary Public in and for Mineral County, Nevada

CERTIFICATE No. 5241 ISSUED Nov. 1, 1961

FILED
MAR 21 1958
[illegible] Office

MAP

TO ACCOMPANY APPLICATION TO APPPOPRIATE WATER FOR MUNICIPAL SUPPLY FOR THE TOWN OF MINA BY MINERAL COUNTY FROM UNDERGROUND SOURCE IN MINERAL COUNTY, NEVADA

SCALE 1" = 1000 FT. SURVEYED JAN. 25-30-1958
BY L. B. SPENCER ST. W.R. SURVEYOR
MINA, NEVADA.

17510