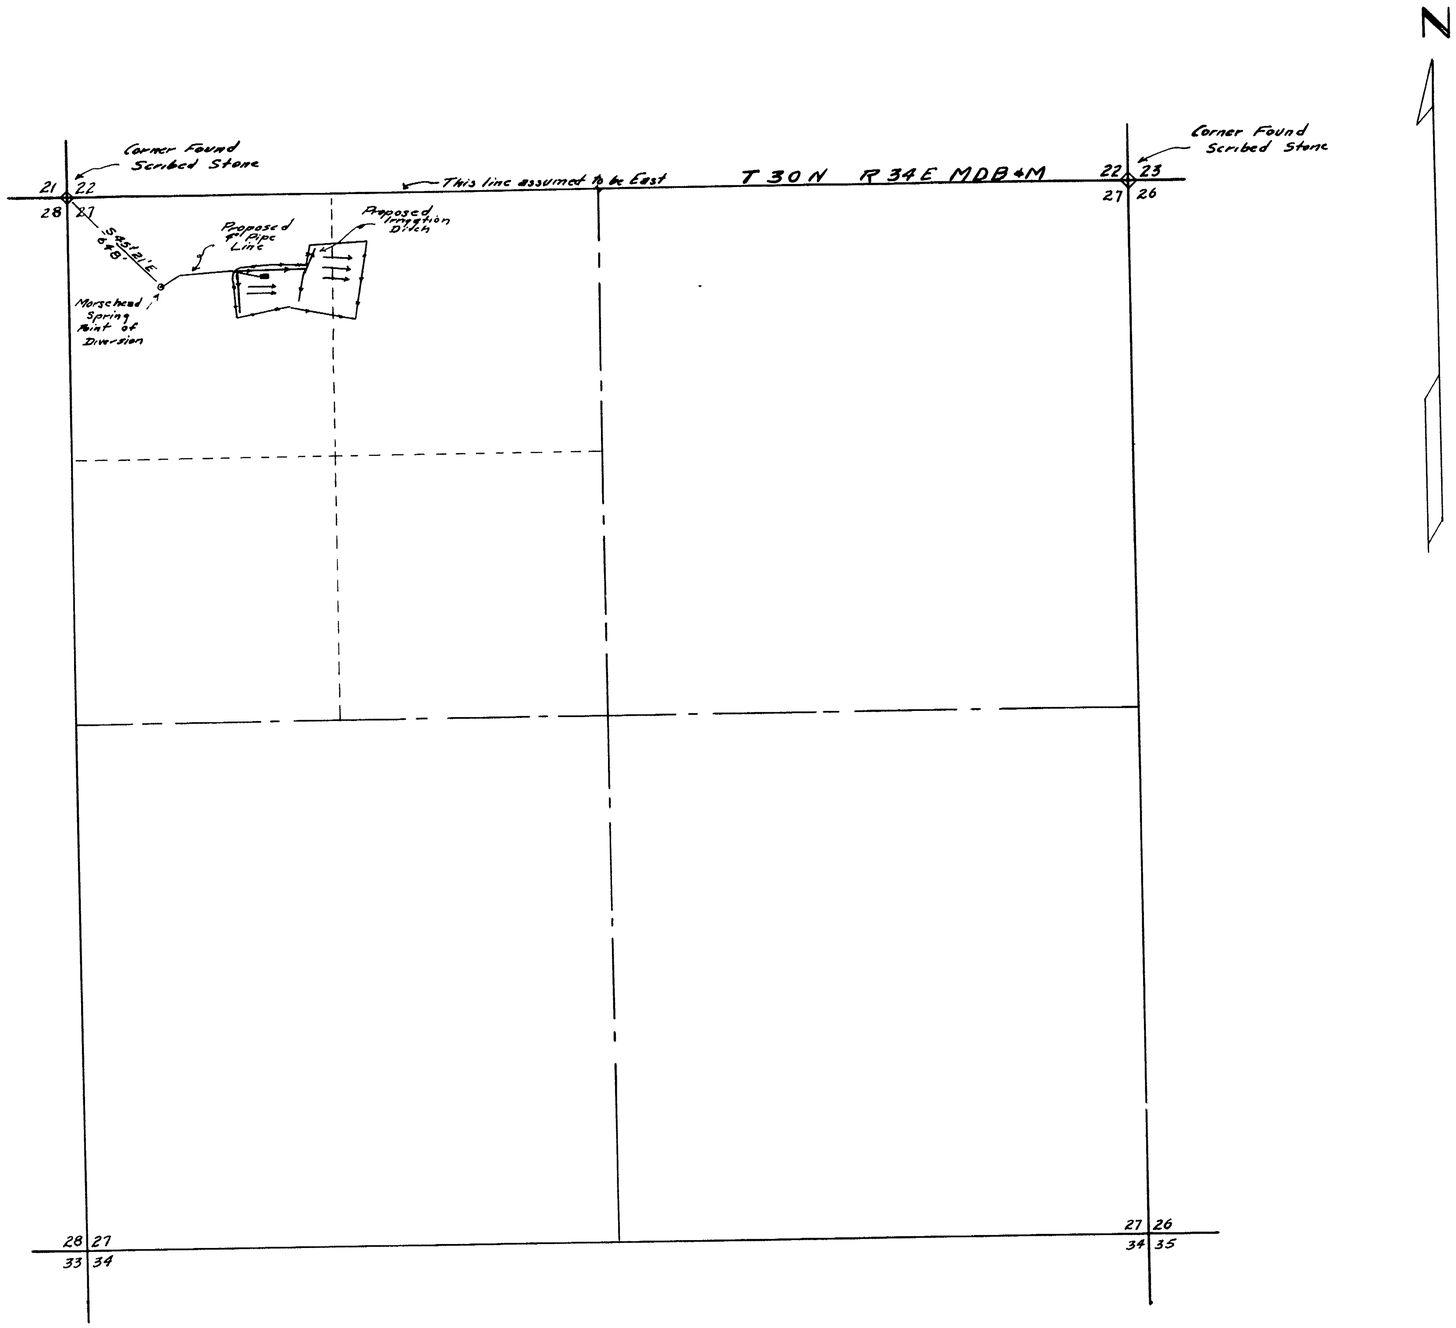

State of Nevada }
County of Pershing } SS

I, Robert S. Leighton, being first duly sworn, depose and say that this map drawn to the designated scale from field notes of a survey made under my supervision on the 10th day of May 1958 truly and correctly represent the location of and extent of proposed works to divert water from Morsehead Spring, in Pershing County by Robert H. Trego for Irrigation purposes; that the boundary of all Land proposed to be irrigated are correctly designated hereon.

Robert S. Leighton
State Water Right Surveyor

Subscribed and sworn before me this 23rd day of May 1958

Edward W. Delamar
Notary Public in and for Pershing County, Nevada
My Commission Expires October 19, 1961

FILED
5-26-58
STATE ENGINEER'S OFFICE

SCALE 1" - 400'

400 200 0 400 800 1200 1600

MAP
TO ACCOMPANY APPLICATION
TO APPROPRIATE WATER
FOR IRRIGATION
BY ROBERT H. TREGO AND MARGARET F. TREGO
FROM MORSEHEAD SPRING

17512