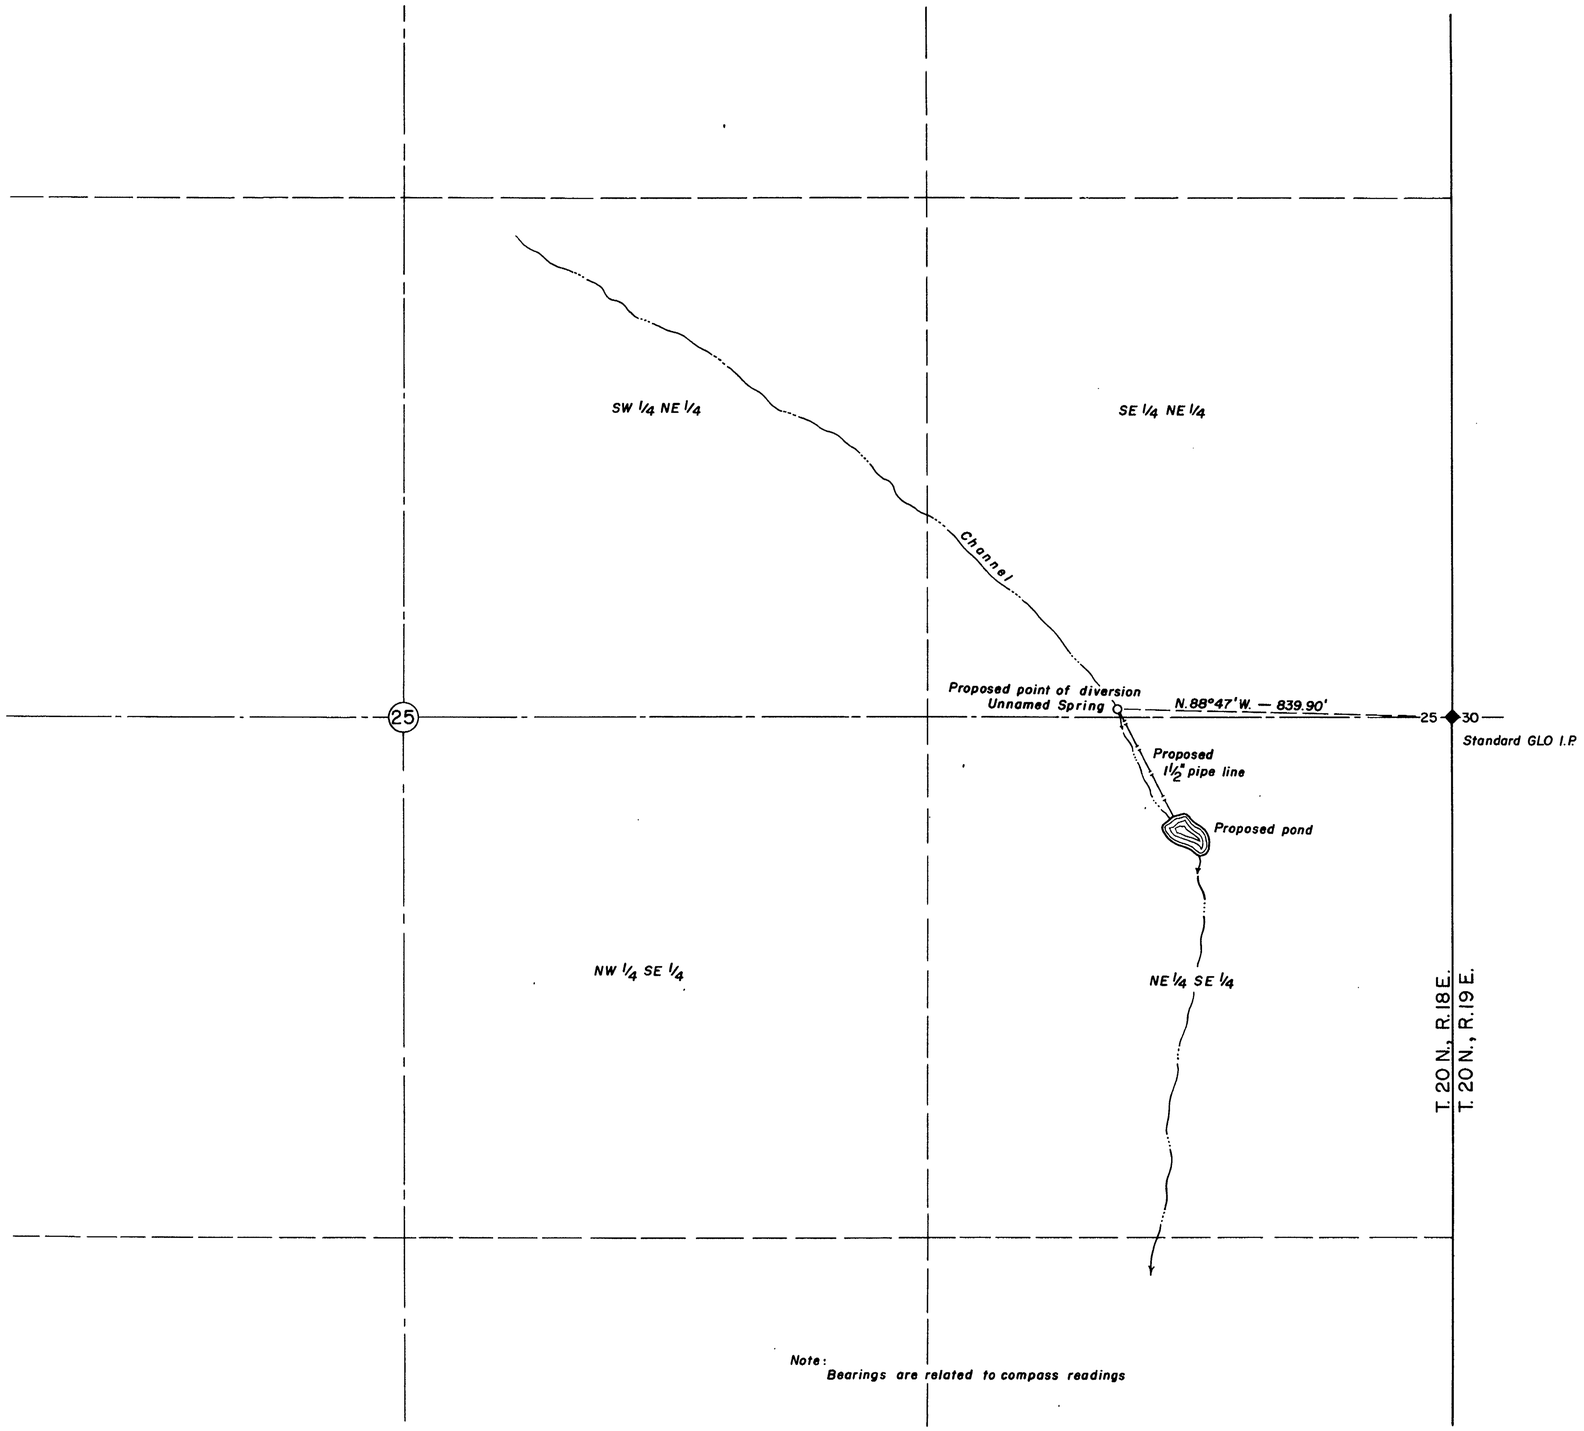

State of Nevada
County of Ormsby ss.

I, **Robert F. Guinn**, being first duly sworn, depose and say that this map has been correctly drawn to the designated scale from field notes of a survey made by me between the **7th.** day of **December** and the **8th.** day of **December**, 1957, that it truly and correctly represents the location and extent of the works to be used to divert water from **Unnamed Spring** in **Washoe** County by **Landa Bros. for stockwatering and domestic** purposes under application No. 17529. That the point of diversion, the location of the diverting device, the location and extent of lands owned or controlled by the applicant upon which water applied for under application No. 17529 is to be used, together with the area and kind of culture in each 40-acre subdivision, and the location and names of all other works or streams which are crossed by or connected with said works are fully and correctly designated thereon.

Robert F. Guinn
State Water Right Surveyor

Subscribed and sworn to before me this 15th day of April, 1958.

Mrs. Hilda Sherwood
Notary Public in and for Ormsby County, Nevada.
My commission expires July 1, 1961.

SCALE — 1" = 200'
200 100 0 200 400 600

OFFICE
STATE ENGINEER
1958 APR 15 AM 9 23

FILED
April 15, 1958
STATE ENGINEER'S OFFICE

MAP TO ACCOMPANY APPLICATION No. 17529 TO APPROPRIATE WATER FROM UNNAMED SPRING IN WASHOE COUNTY FOR STOCKWATERING & DOMESTIC PURPOSES BY LANDA BROS.

17529