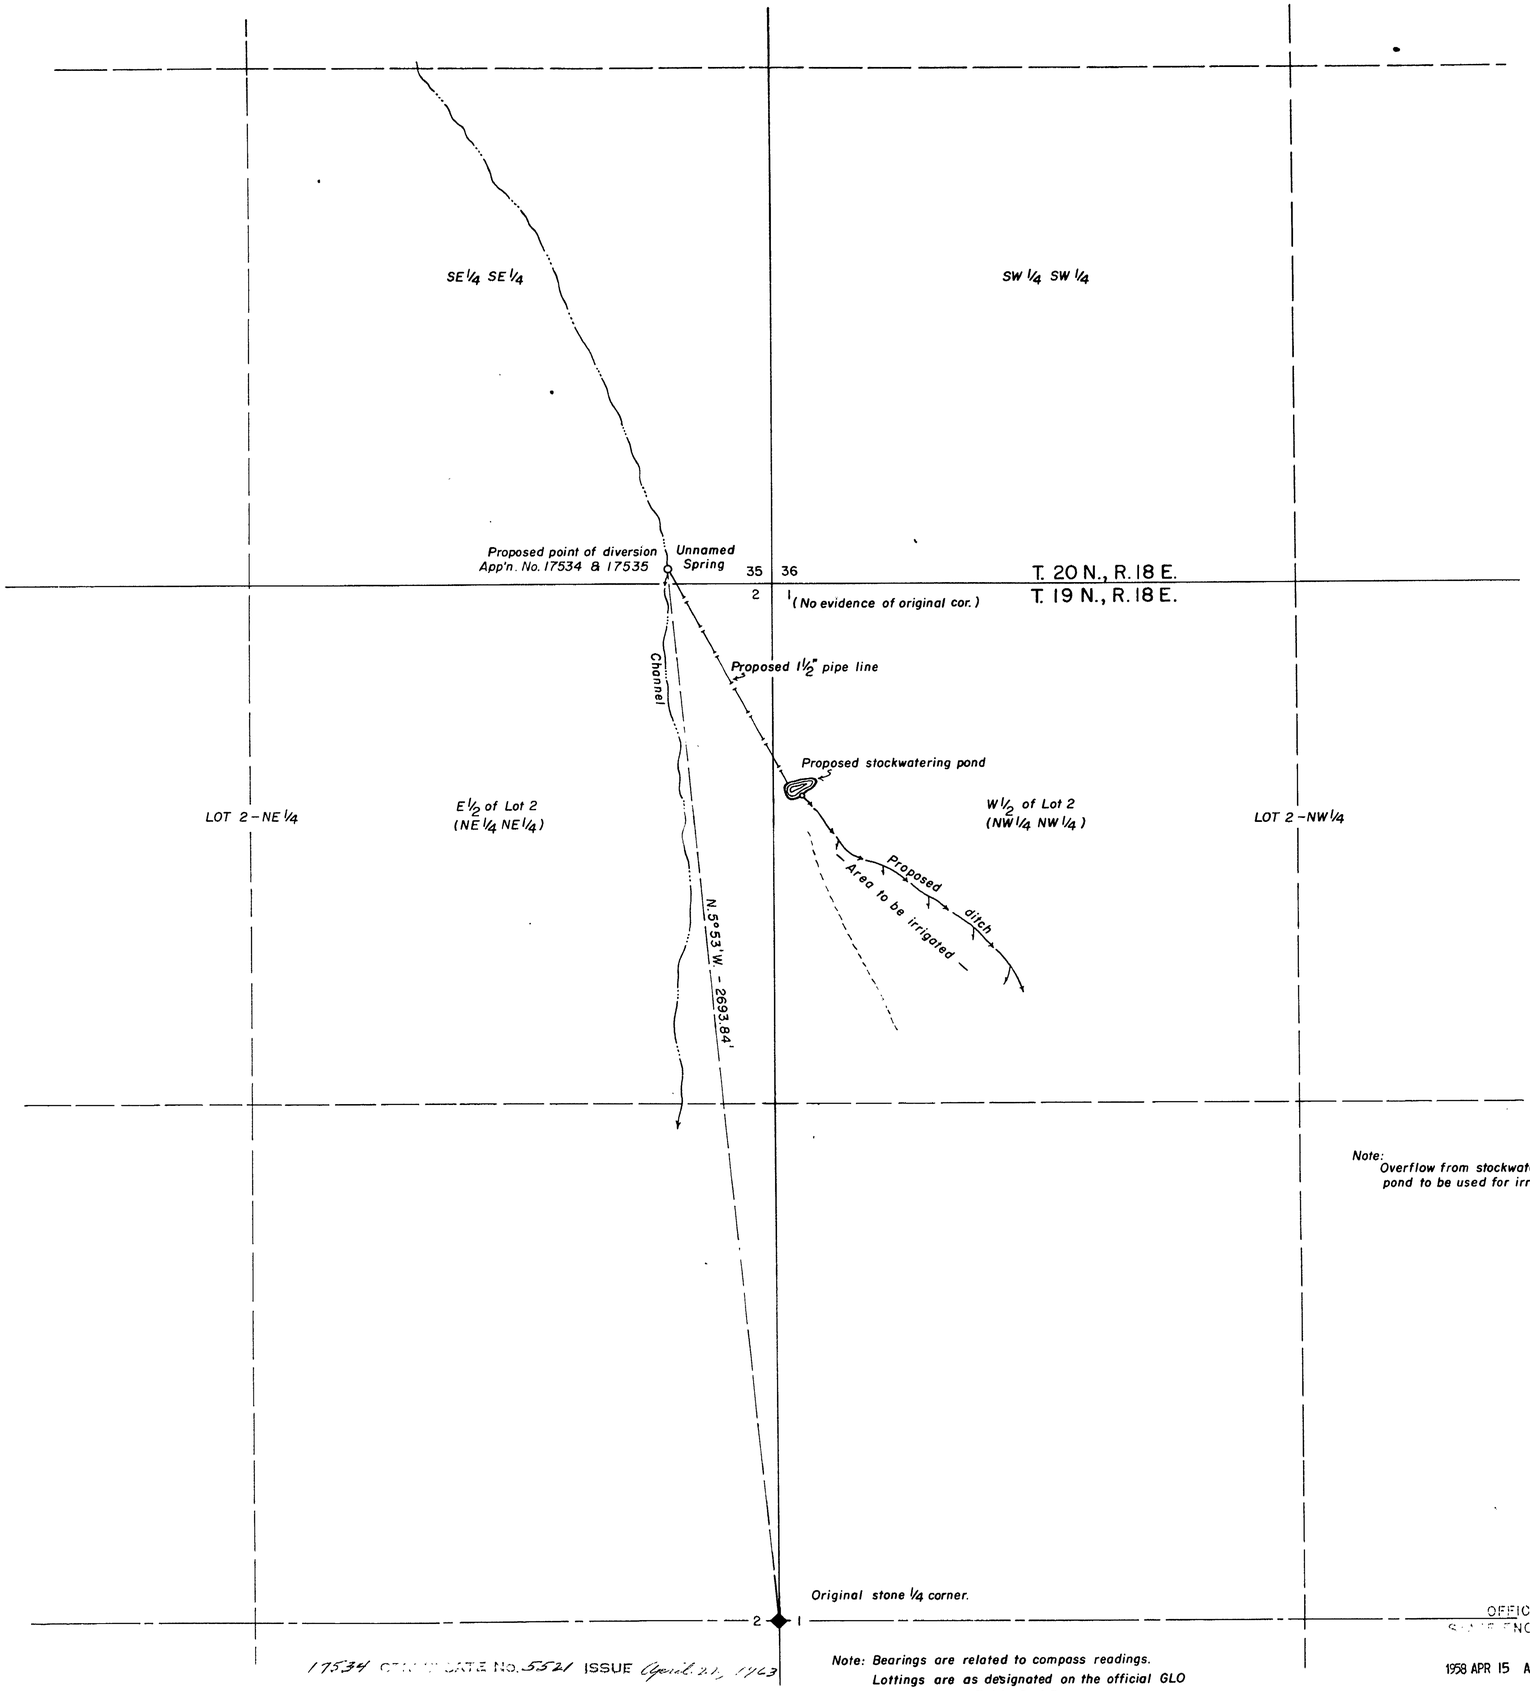

Note:
Overflow from stockwatering pond to be used for irrigation.

Note: Bearings are related to compass readings.
Lottings are as designated on the official GLO survey plat of T.19 N., R.18 E.

17534 CERTIFICATE No. 5521 ISSUE April 21, 1963

CERTIFICATE No. ISSUED

State of Nevada
County of Ormsby ss.

I, Robert F. Guinn, being first duly sworn, depose and say that this map has been correctly drawn to the designated scale from field notes of a survey made by me between the 1st. day of December and the 8th. day of December, 1957, that it truly and correctly represents the location and extent of the works to be used to divert water from Unnamed Spring in Washoe Co. by Landa Bros. for stockwatering, irrigation and domestic purposes under applications 17534 & 17535. That the points of diversion, the location of the diverting device, the location and extent of lands owned or controlled by the applicant upon which water applied for under applications 17534 & 17535 is to be used, together with the area and kind of culture in each 40-acre subdivision, and the location and names of all other works or streams which are crossed by or connected with said works are fully and correctly designated thereon.

Robert F. Guinn
State Water Right Surveyor

Subscribed and sworn to before me this 15th day of April, 1958.

Mrs. Hilda Sherwood
Notary Public in and for Ormsby County, Nevada.
My commission expires July 1, 1961.

OFFICE
STATE ENGINEER
1958 APR 15 AM 9 24

FILED
April 15, 1958
STATE ENGINEER'S OFFICE

SCALE — 1" = 200'
200 100 0 200 400 600

MAP TO ACCOMPANY APPLICATIONS 17534 & 17535 TO APPROPRIATE WATER FROM UNNAMED SPRING IN WASHOE COUNTY FOR STOCK-WATERING, IRRIGATION & DOMESTIC PURPOSES BY LANDA BROS.

May 15 Unnamed Spring

17535 File Under 17534