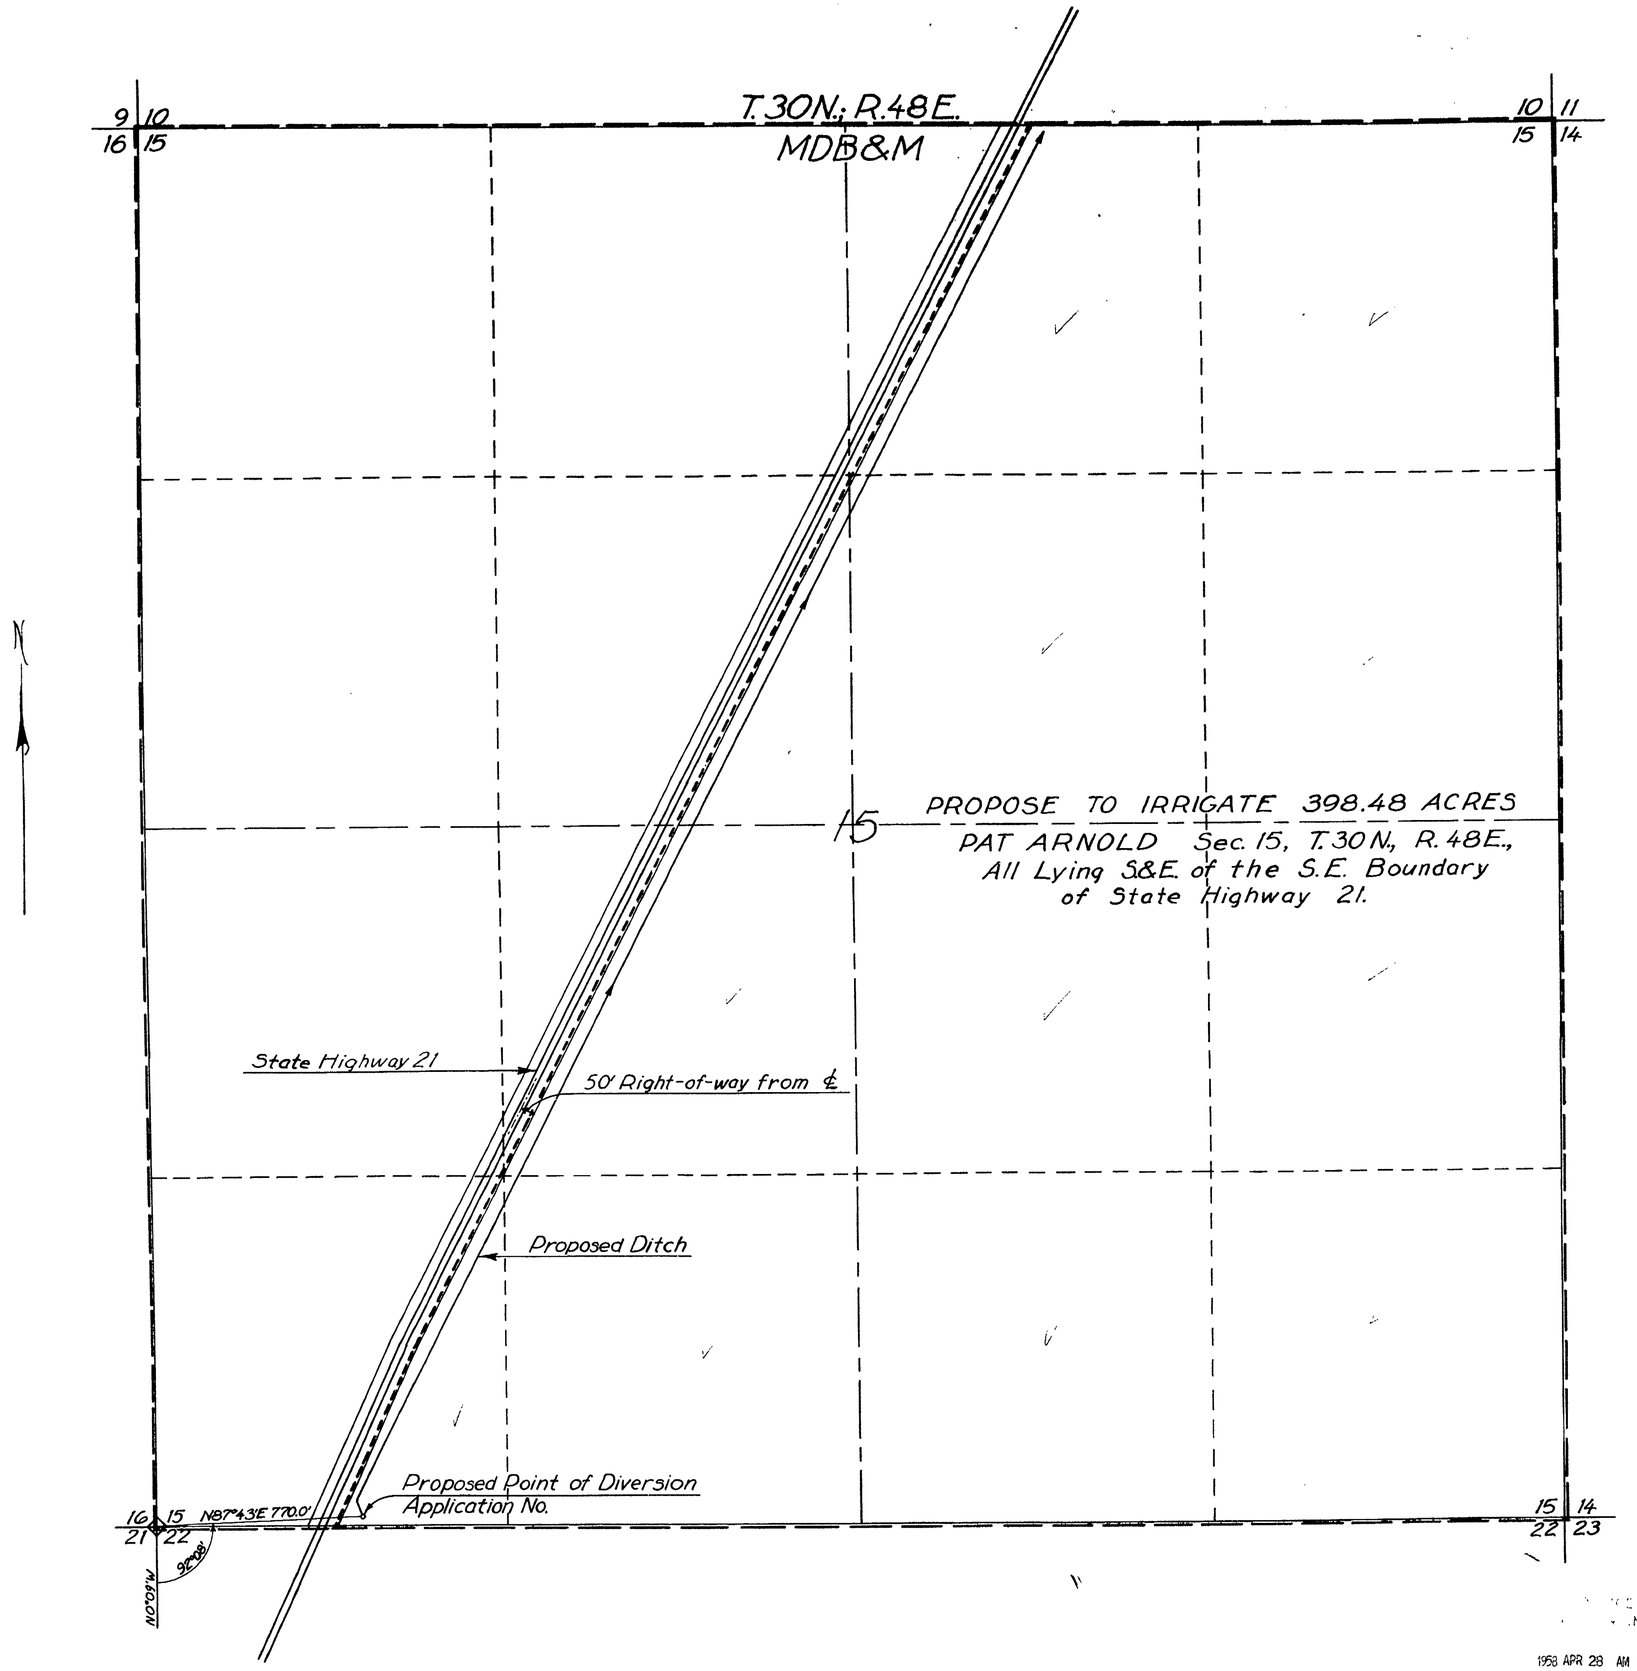

STATE OF NEVADA
COUNTY OF ELKO ..... } S.S.

I, W. H. Settelmeyer, being first duly sworn, depose and say that this map, consisting of one sheet, has been correctly drawn to the designated scale from field notes of a survey made by me on the 5th day of April, 1955; that it truly and correctly represents the proposed location and extent of the works used to divert water from underground sources in Eureka County by Pat Arnold, for irrigation purposes; that the proposed point of diversion, the approximate location and size of the diverting channel, all reservoirs or basins, the location and names of all other works which will cross or connect with the proposed works, and the boundary of all lands, showing by 40 acre subdivisions the areas proposed to be irrigated, are fully and correctly designated hereon.

W. H. Settelmeyer
STATE WATER RIGHT SURVEYOR

Subscribed and sworn to before me this 15th day of April, 1958.

Esther L. Carey
NOTARY PUBLIC IN AND FOR
ELKO COUNTY, NEVADA.

SCALE: 1" = 300'

0 100 200 300 400 500 1000 1500

FILED
April 28, 1958
STATE ENGINEER'S OFFICE

1958 APR 28 AM 11 24

MAP TO ACCOMPANY
APPLICATION
TO APPROPRIATE WATER
FOR
IRRIGATION
BY
PAT ARNOLD
FROM
UNDERGROUND SOURCES IN EUREKA COUNTY, NEVADA

35644 17542