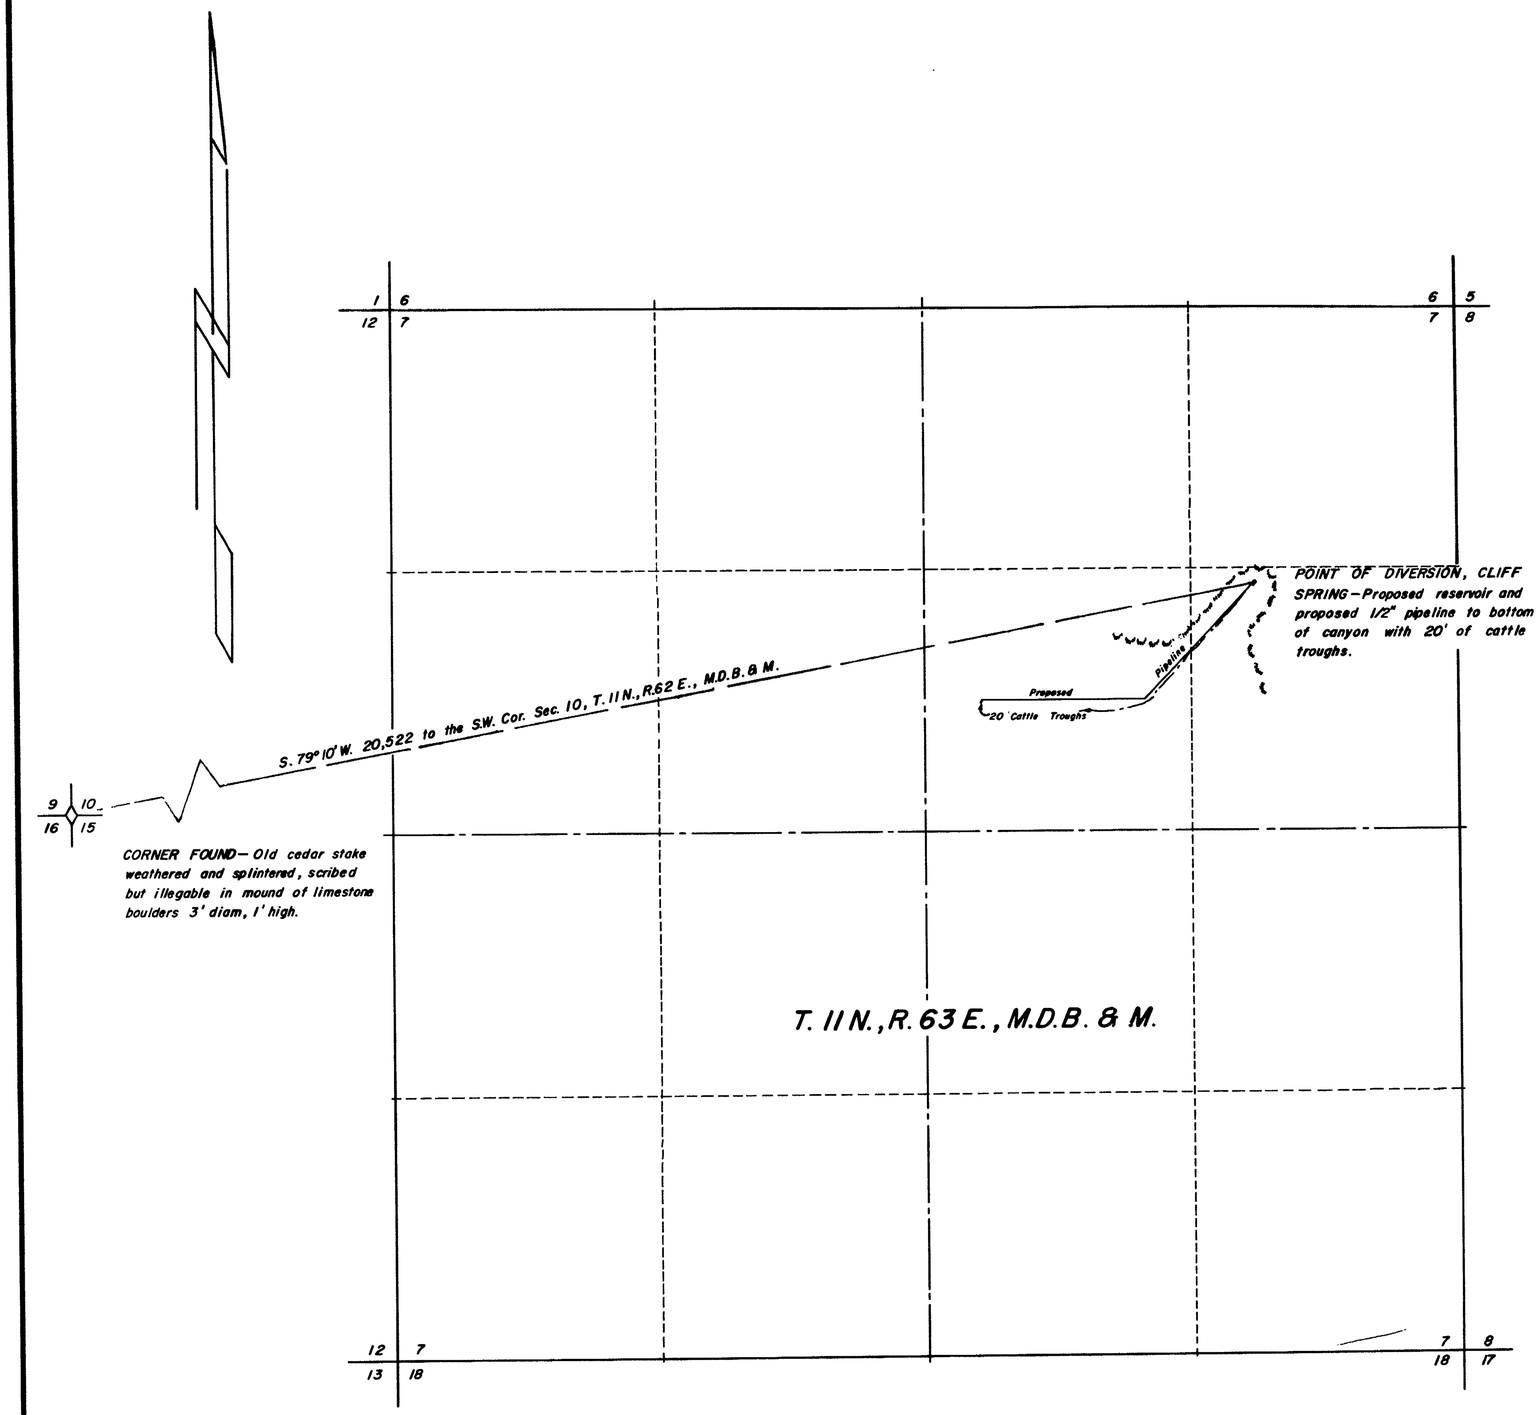

STATE OF NEVADA
County of White Pine SS.

I, Robert W. Millard, being first duly sworn, depose and say that this map, consisting of one sheet, has been correctly drawn to the designated scale from field notes of a survey made by me between the 22nd. and the 24th. day of June, 1958; that it truly and correctly represents the location and extent of the proposed works used to divert water from CLIFF SPRING in White Pine County by KENNETH, JOHN, and AB GUBLER for stockwatering purposes. That the proposed point of diversion, the approximate location and size of the diverting channel or other conduit, the place and manner of use, and the location and names of all other works or streams which are crossed by, or connected with the said works are fully and correctly designated thereon.

State Water Right Surveyor

Subscribed and sworn to before me this 14 day of July, 1958

Notary Public in and for White Pine County, Nevada.
My commission expires Dec. 22, 1962.

0 400 800 1200 1600
SCALE 1 IN = 400 FT.

1958 JUL 31 AM 11 31

FILED
JUL 31 1958
STATE ENGINEER'S OFFICE

MAP TO ACCOMPANY APPLICATION TO APPROPRIATE WATER

FOR STOCKWATERING

BY KENNETH, JOHN & AB GUBLER

FROM CLIFF SPRING

SURVEYED BY F.W. MILLARD & SON ELY, NEVADA

17545