State of Nevada } ss
County of Nye }

I, L. B. Spencer, being duly sworn, depose and say that this map has been correctly drawn to the designated scale from the field notes of a survey made by me March 18 to 27th, 1958; that it truly and correctly shows the extent of the proposed works used to divert the water from Underground Source in Nye County for Municipal Supply of Tonopah, Nevada, by Tonopah Public Utilities. That the Point of Diversion and the pipe lines connecting with main line to Tonopah, the Place of use are fully and correctly shown

State Water-Right Surveyor.

Subscribed and sworn to before me this 2nd day of April, 1958

William P. Beko

Notary Public in and for Nye County, Nevada.
MY COMMISSION EXPIRES DEC. 12, 1960

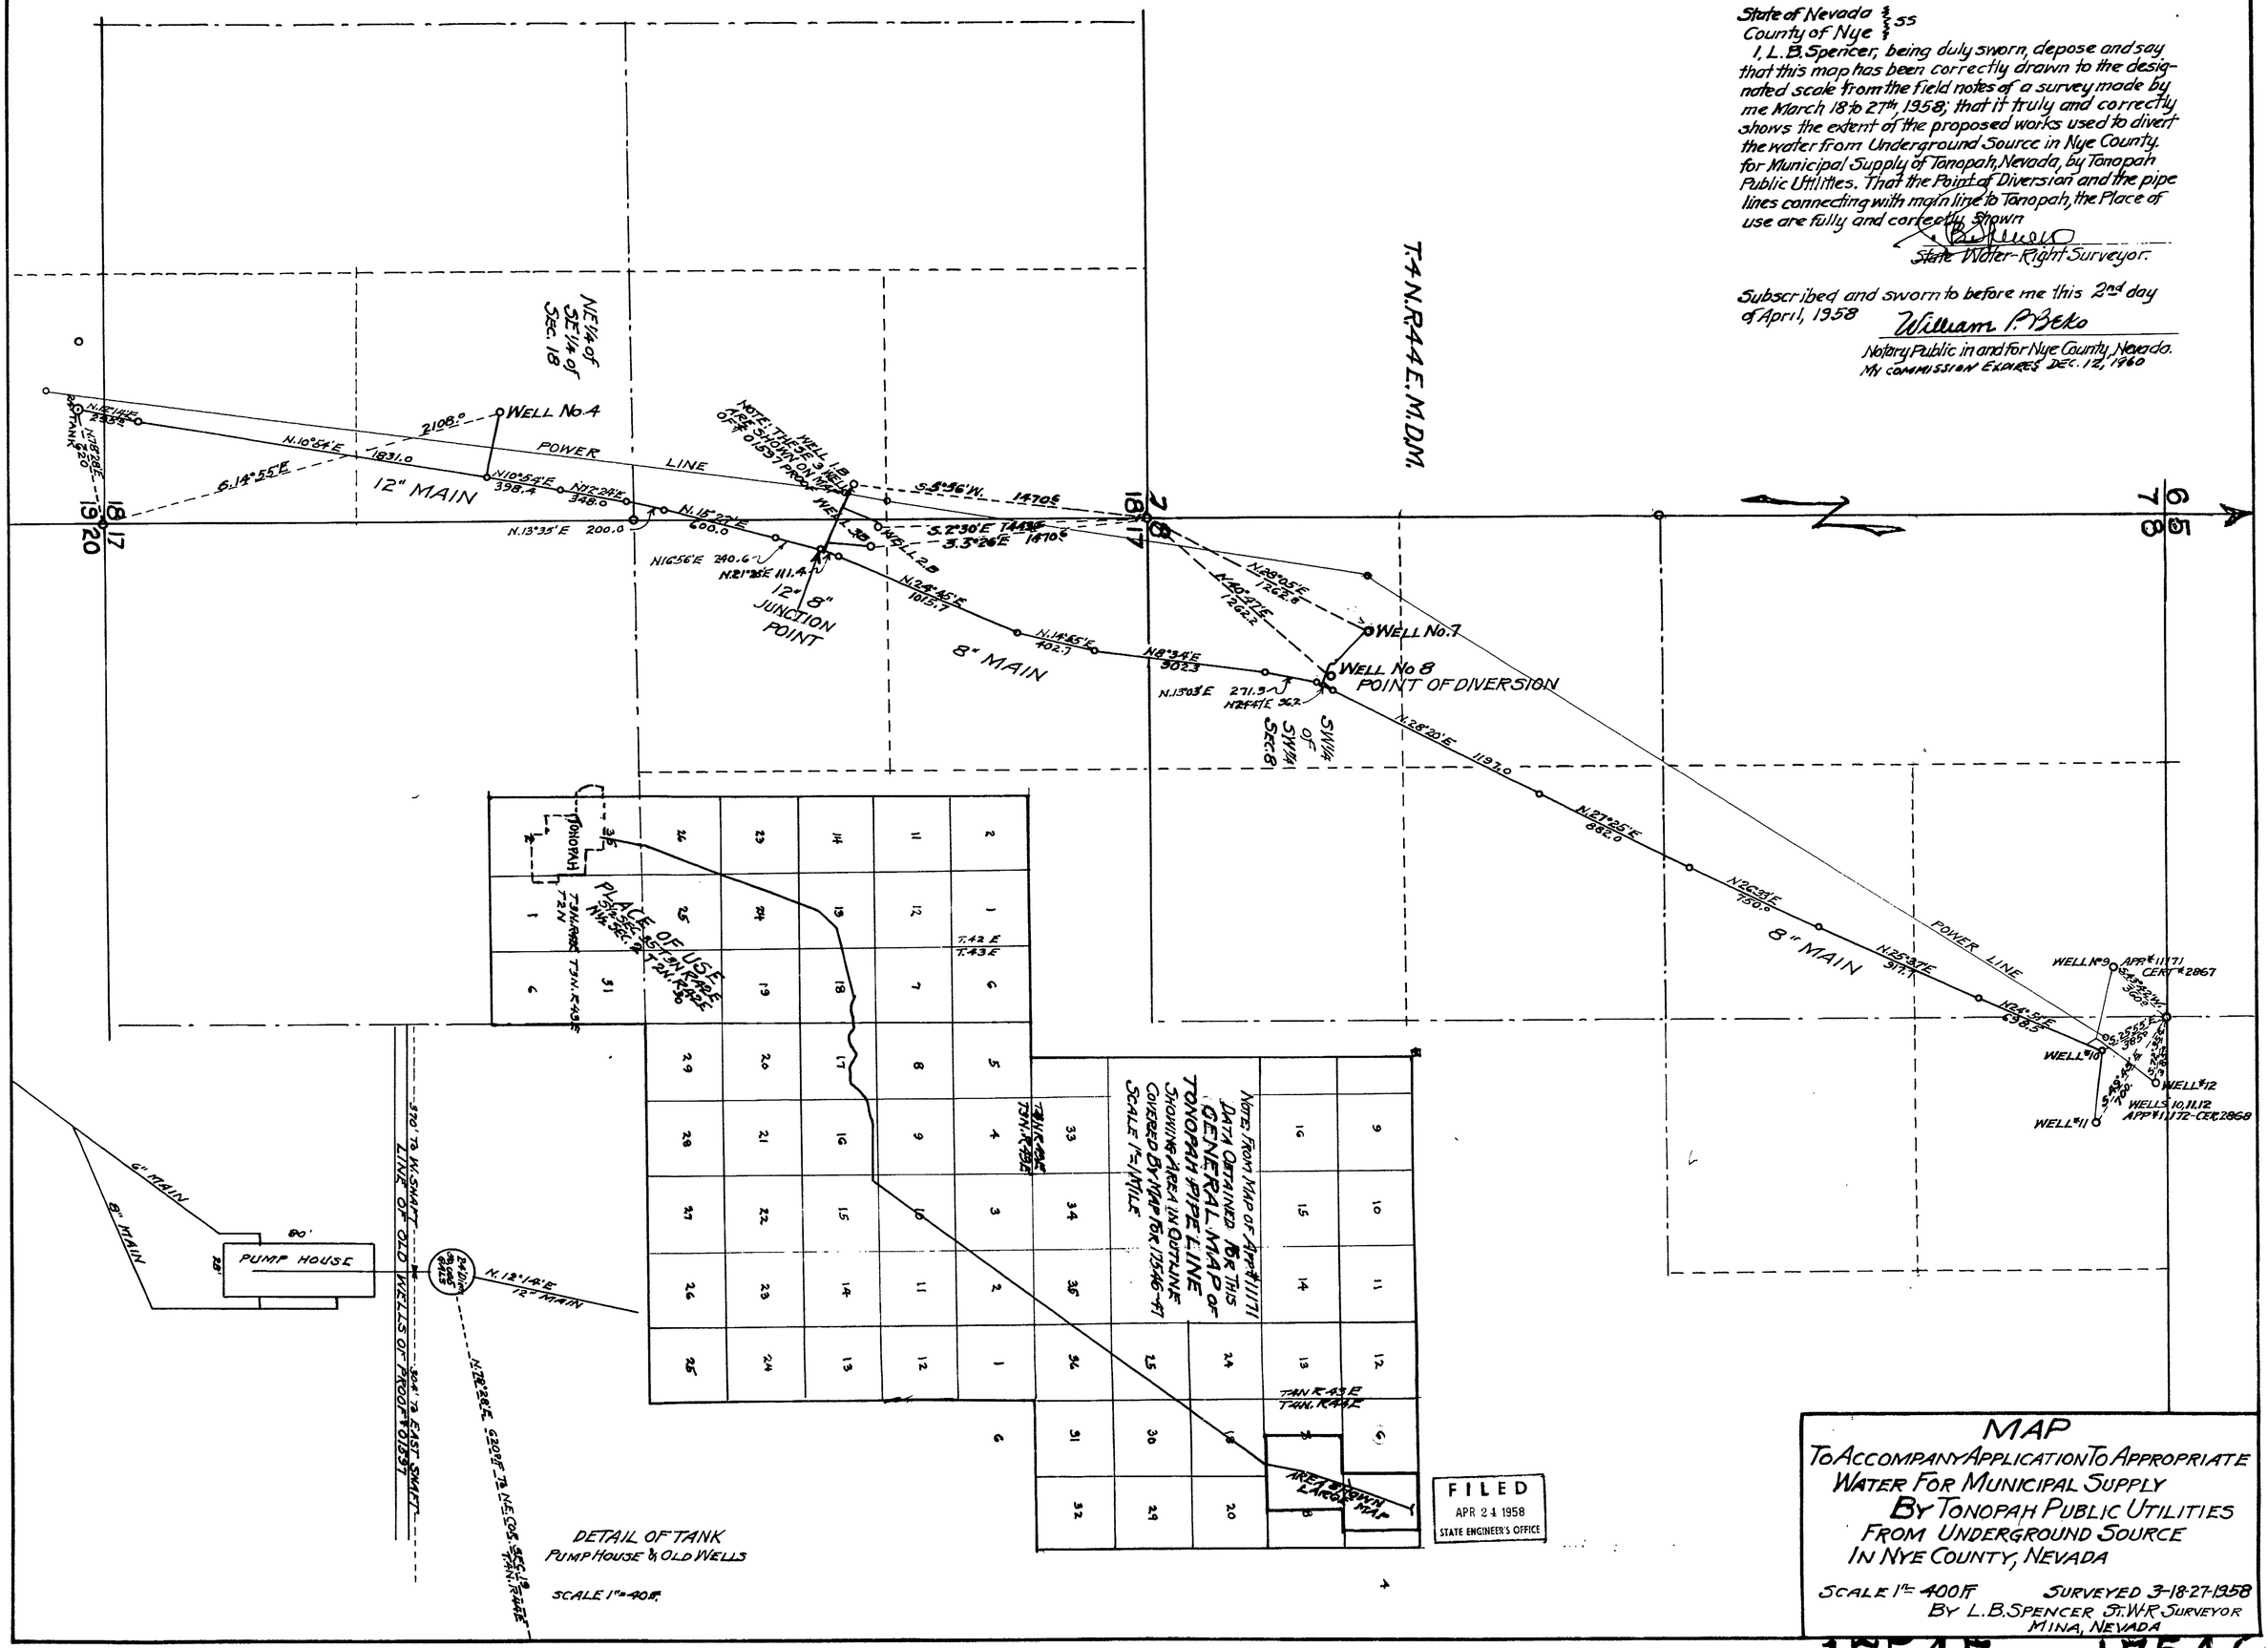

MAP

To Accompany Application To Appropriate Water For Municipal Supply By Tonopah Public Utilities From Underground Source In Nye County, Nevada

SCALE 1" = 400 ft. SURVEYED 3-18-27-1958
BY L. B. SPENCER Sr. W.R. SURVEYOR
MINA, NEVADA

17547 17546