


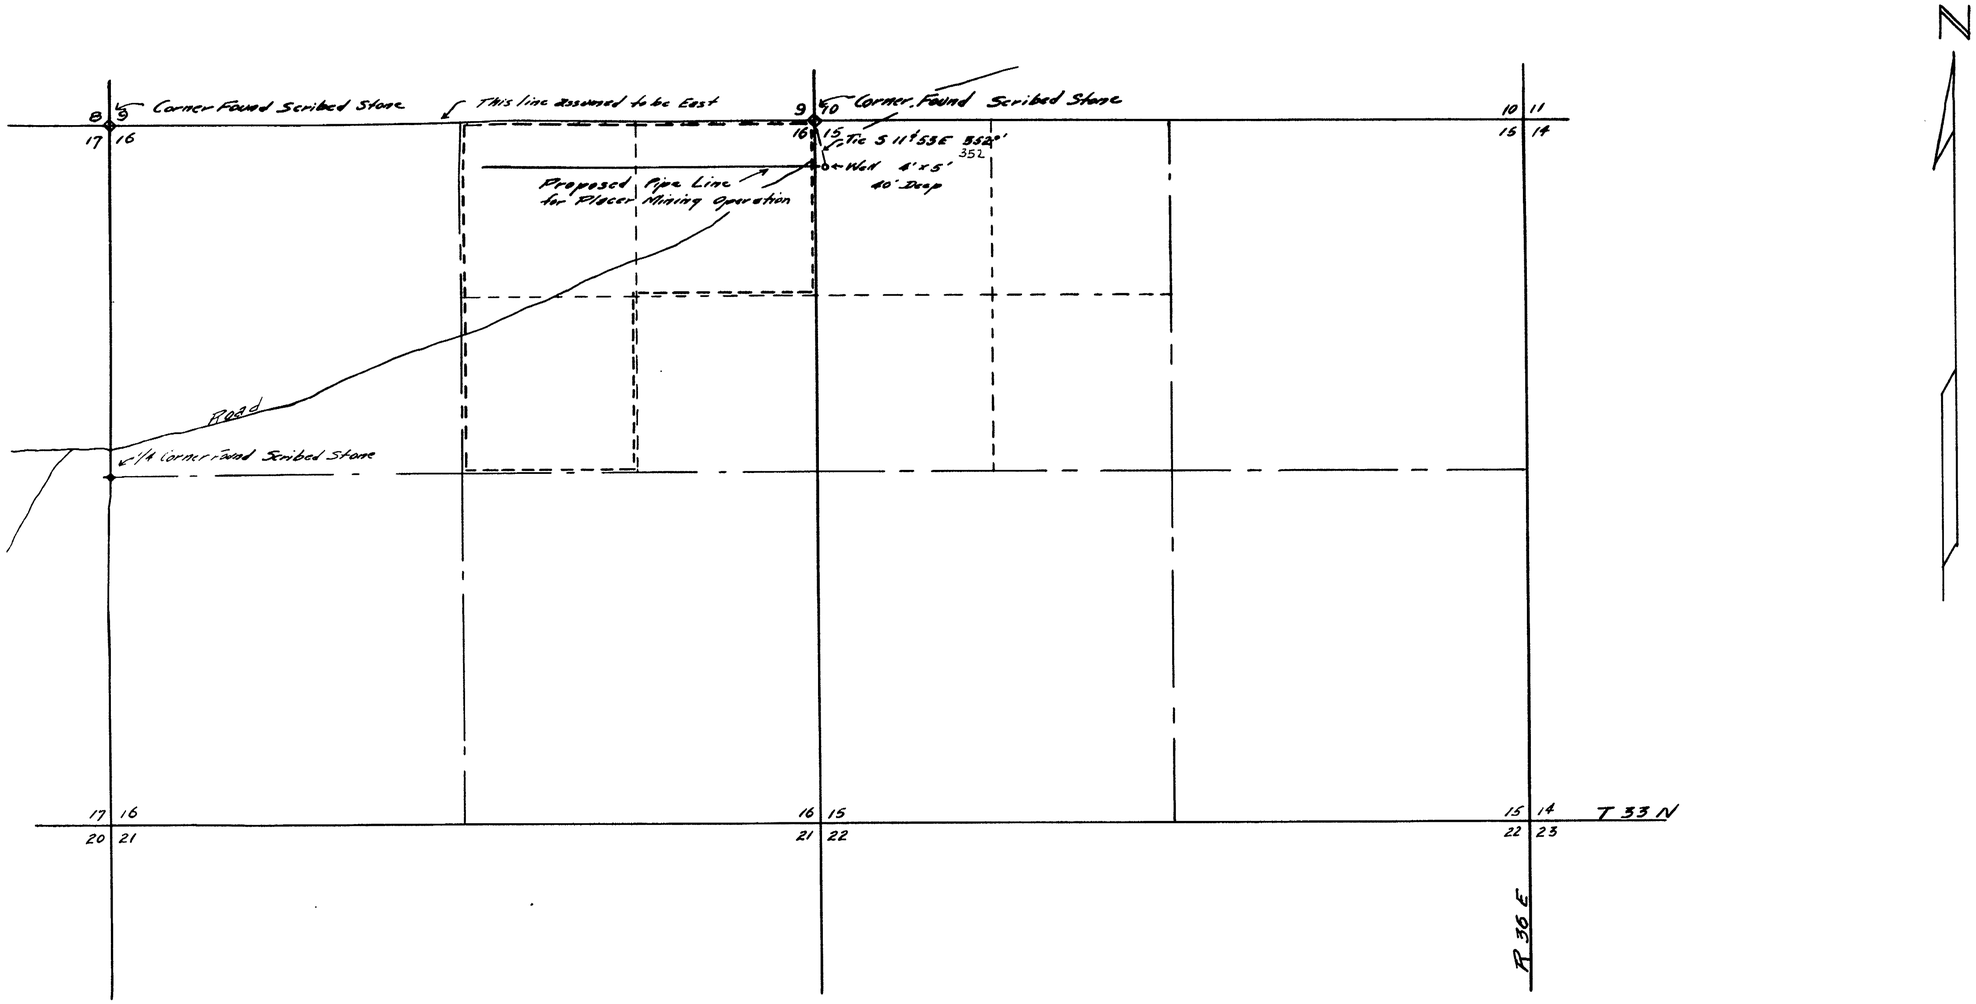


State of Nevada
County of Pershing } S.S.

I, Robert S. Leighton, being first duly sworn, depose and say that this map is drawn to the designated scale from field note of a survey made under my supervision on June 20th 1958. That it truly represents the proposed works used to divert water from an under ground source, in Pershing County, by A.L. Baker & Ruth B. Tolotti, for Placer Mining & domestic purposes. All other works crossed by or connected with said works is correctly shown hereon.

Robert S. Leighton
State Water Right Surveyor

Subscribed and sworn before me this 19 day of July 1958.

Roland M. Bolanger
Notary Public in and for Pershing County, Nevada
My Commission expires October 19, 1961

CERTIFICATE No. 5395 ISSUED Oct. 12, 1962

FILED
July 28, 1958
STATE ENGINEER'S OFFICE

SCALE 1" - 600'

600 400 200 0 600 1200 1800 2400

7/30/58 RSL

MAP
TO ACCOMPANY APPLICATION
TO APPROPRIATE WATER FOR
PLACER
MINING & DOMESTIC PURPOSES
BY A.L. BAKER & RUTH B. TOLOTTI
FROM AN UNDERGROUND
SOURCE

17562