POINT OF DIVERSION
Scale 1" = 1000'

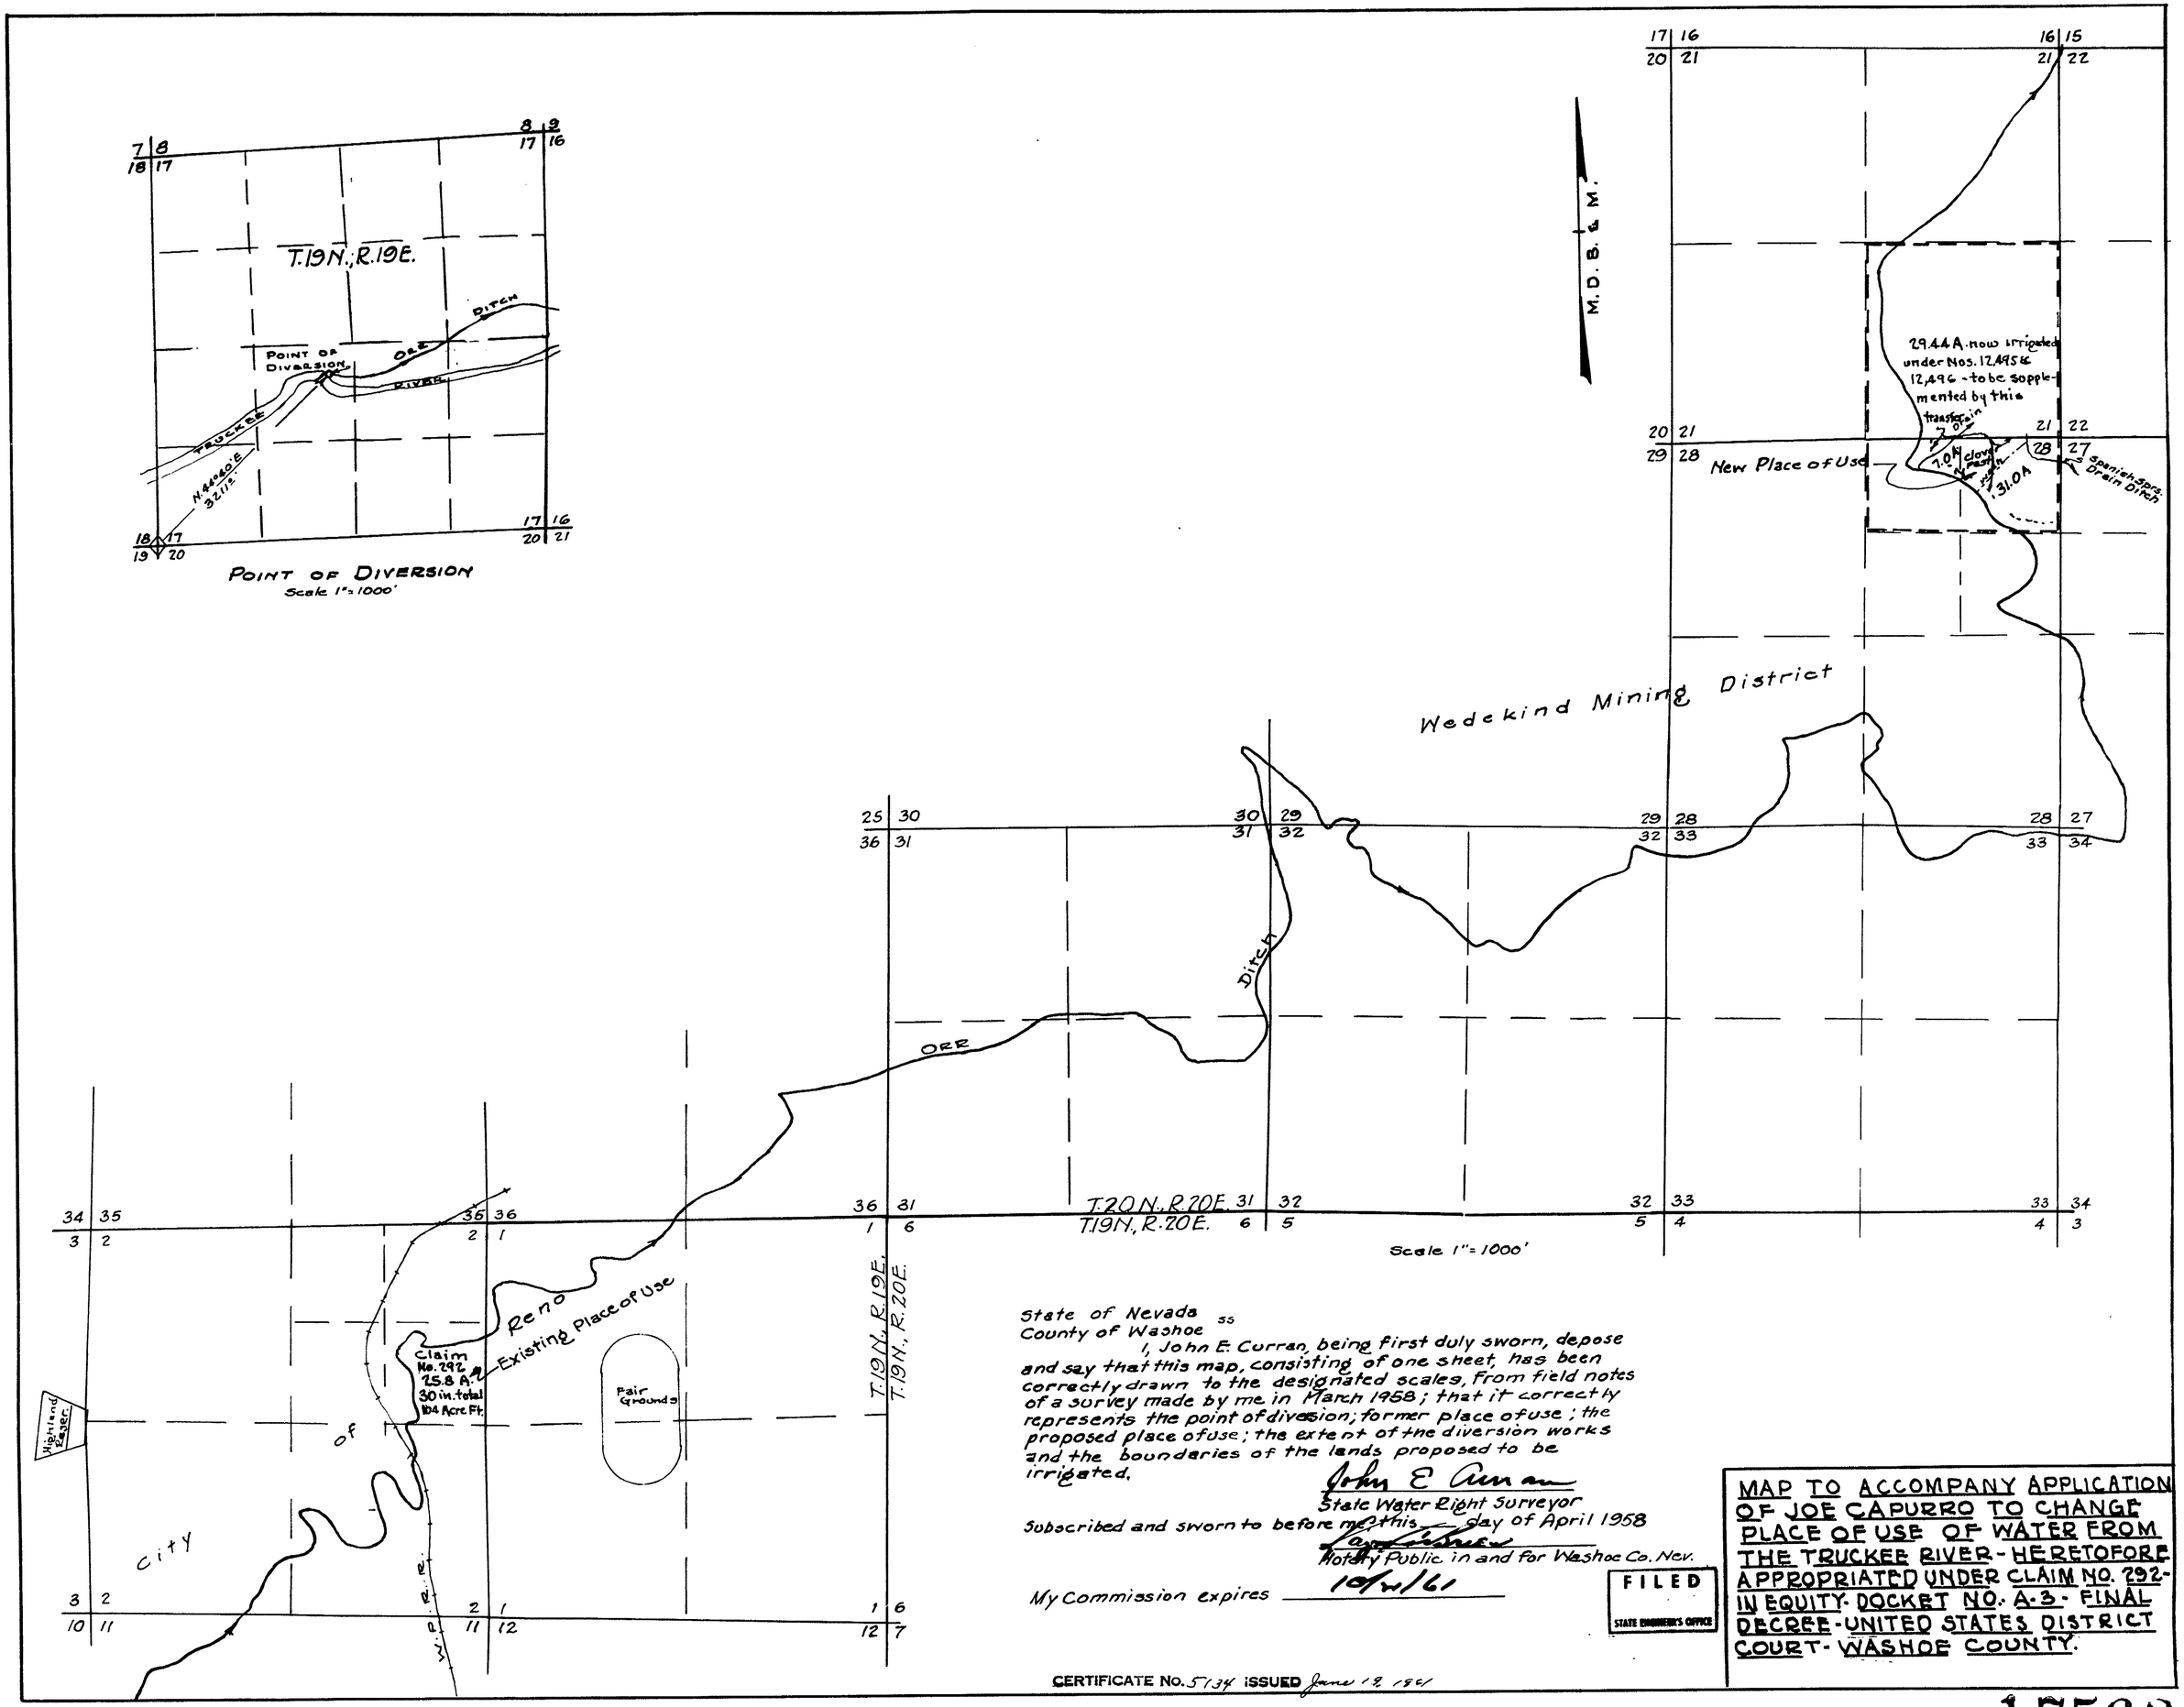

State of Nevada ss
County of Washoe

I, John E. Curran, being first duly sworn, depose and say that this map, consisting of one sheet, has been correctly drawn to the designated scales, from field notes of a survey made by me in March 1958; that it correctly represents the point of diversion; former place of use; the proposed place of use; the extent of the diversion works and the boundaries of the lands proposed to be irrigated.

John E. Curran
State Water Right Surveyor

Subscribed and sworn to before me this ___ day of April 1958

Notary Public in and for Washoe Co. Nev.

My Commission expires 10/20/61

FILED
STATE ENGINEER'S OFFICE

MAP TO ACCOMPANY APPLICATION OF JOE CAPURRO TO CHANGE PLACE OF USE OF WATER FROM THE TRUCKEE RIVER - HERETOFORE APPROPRIATED UNDER CLAIM NO. 292 - IN EQUITY - DOCKET NO. A-3 - FINAL DECREE - UNITED STATES DISTRICT COURT - WASHOE COUNTY.

CERTIFICATE No. 5134 ISSUED June 12, 1961

17563