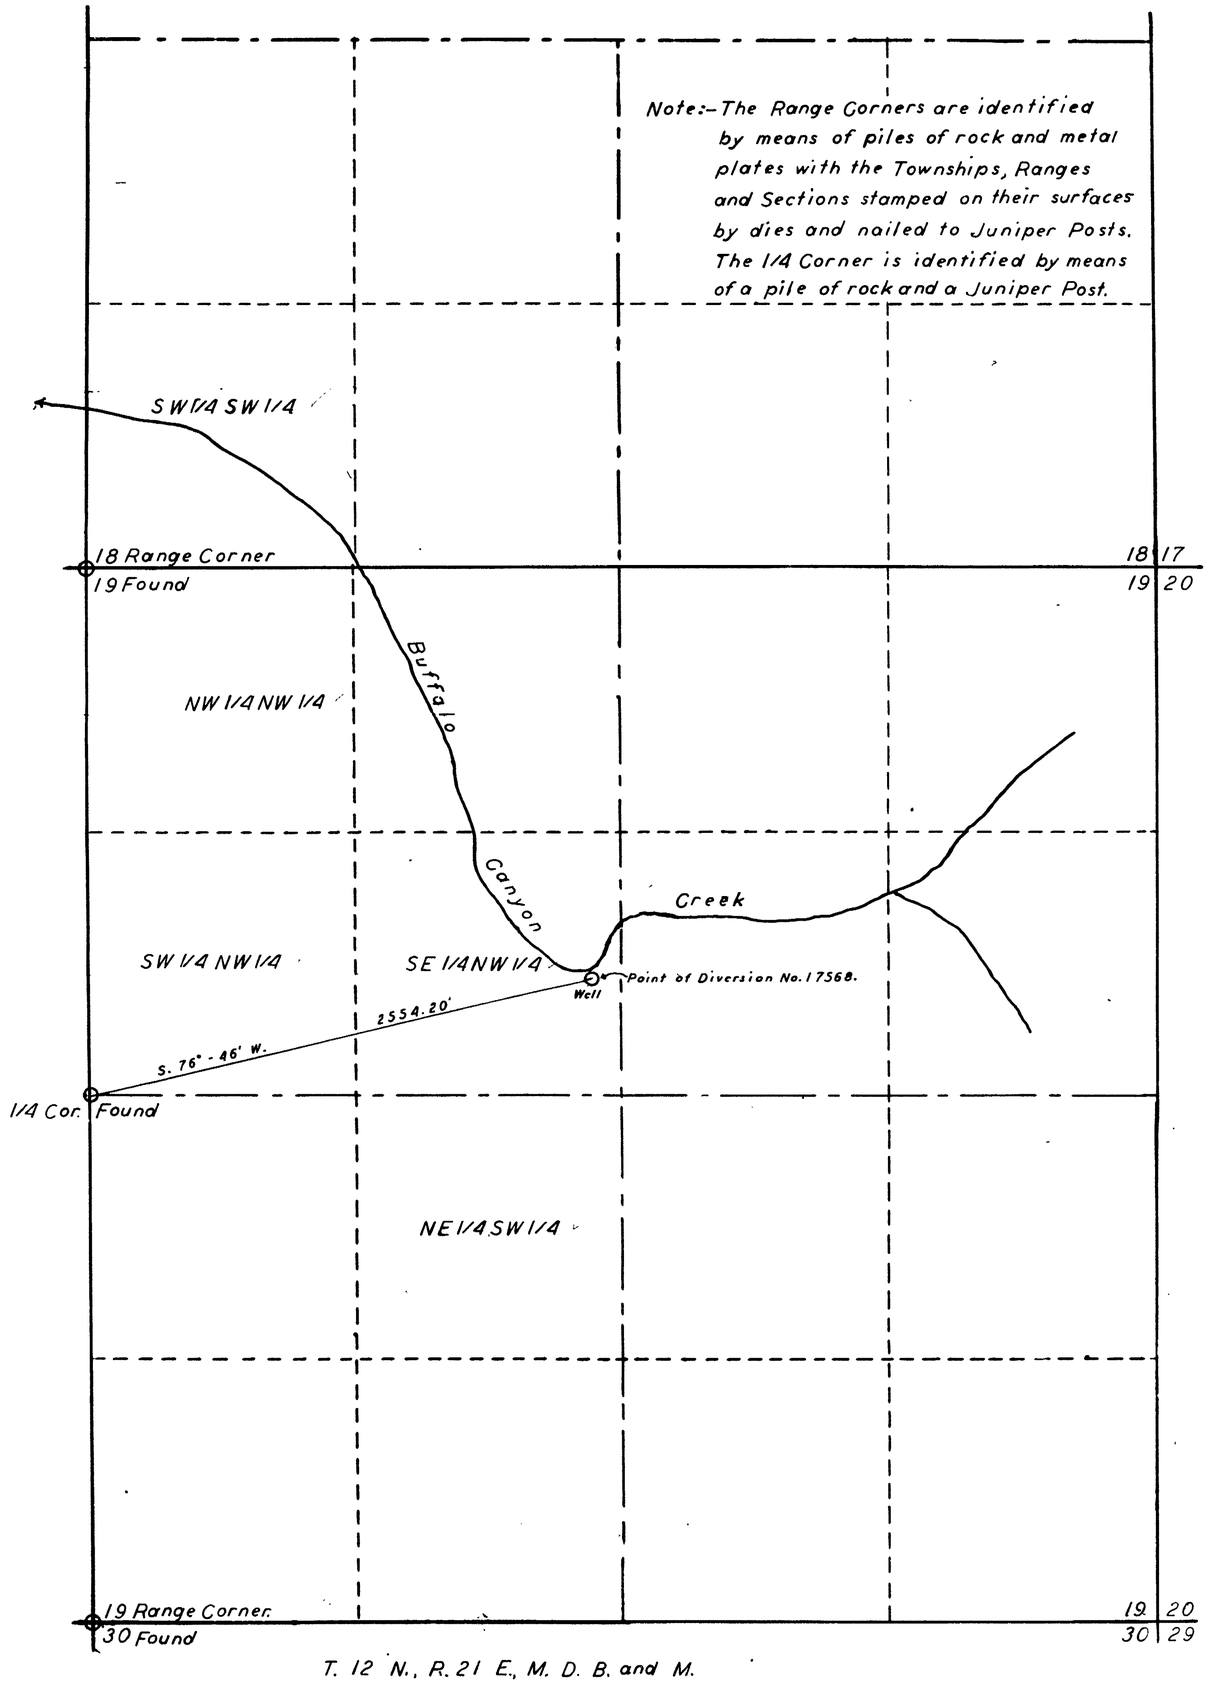

T. 12 N., R. 21 E., M. D. B. and M.

STATE OF NEVADA }
COUNTY OF ORMSBY } SS.

I, J. A. Millar, being first duly sworn, depose and say that this map consisting of one sheet, has been correctly drawn to the designated scale from field notes of a survey made by me on August 14, 1958; that it truly and correctly represents the proposed location and extent of the works used to divert water from An Underground Source, in Douglas County, Nevada, by Elizabeth B. Thompson, for irrigation and domestic purposes That the proposed point of diversion, the location of the creek channel, and the boundary of all lands showing by forty-acre subdivisions the areas proposed to be irrigated, are fully and correctly designated thereon.

J. A. Millar
State Water Right Surveyor.

Subscribed and sworn to before me this 22nd day of August, 1958.

Mrs. Hilda Sherwood
Notary Public in and for Ormsby County, Nevada.

1958 AUG 22 PM 2 35

FILED
8-29-58
STATE ENGINEER'S OFFICE

MAP
TO ACCOMPANY APPLICATION
TO APPROPRIATE WATER FOR
IRRIGATION AND DOMESTIC PURPOSES
FROM AN UNDERGROUND SOURCE
BY ELIZABETH B. THOMPSON
Scale:-1 inch = 400 feet.

17568