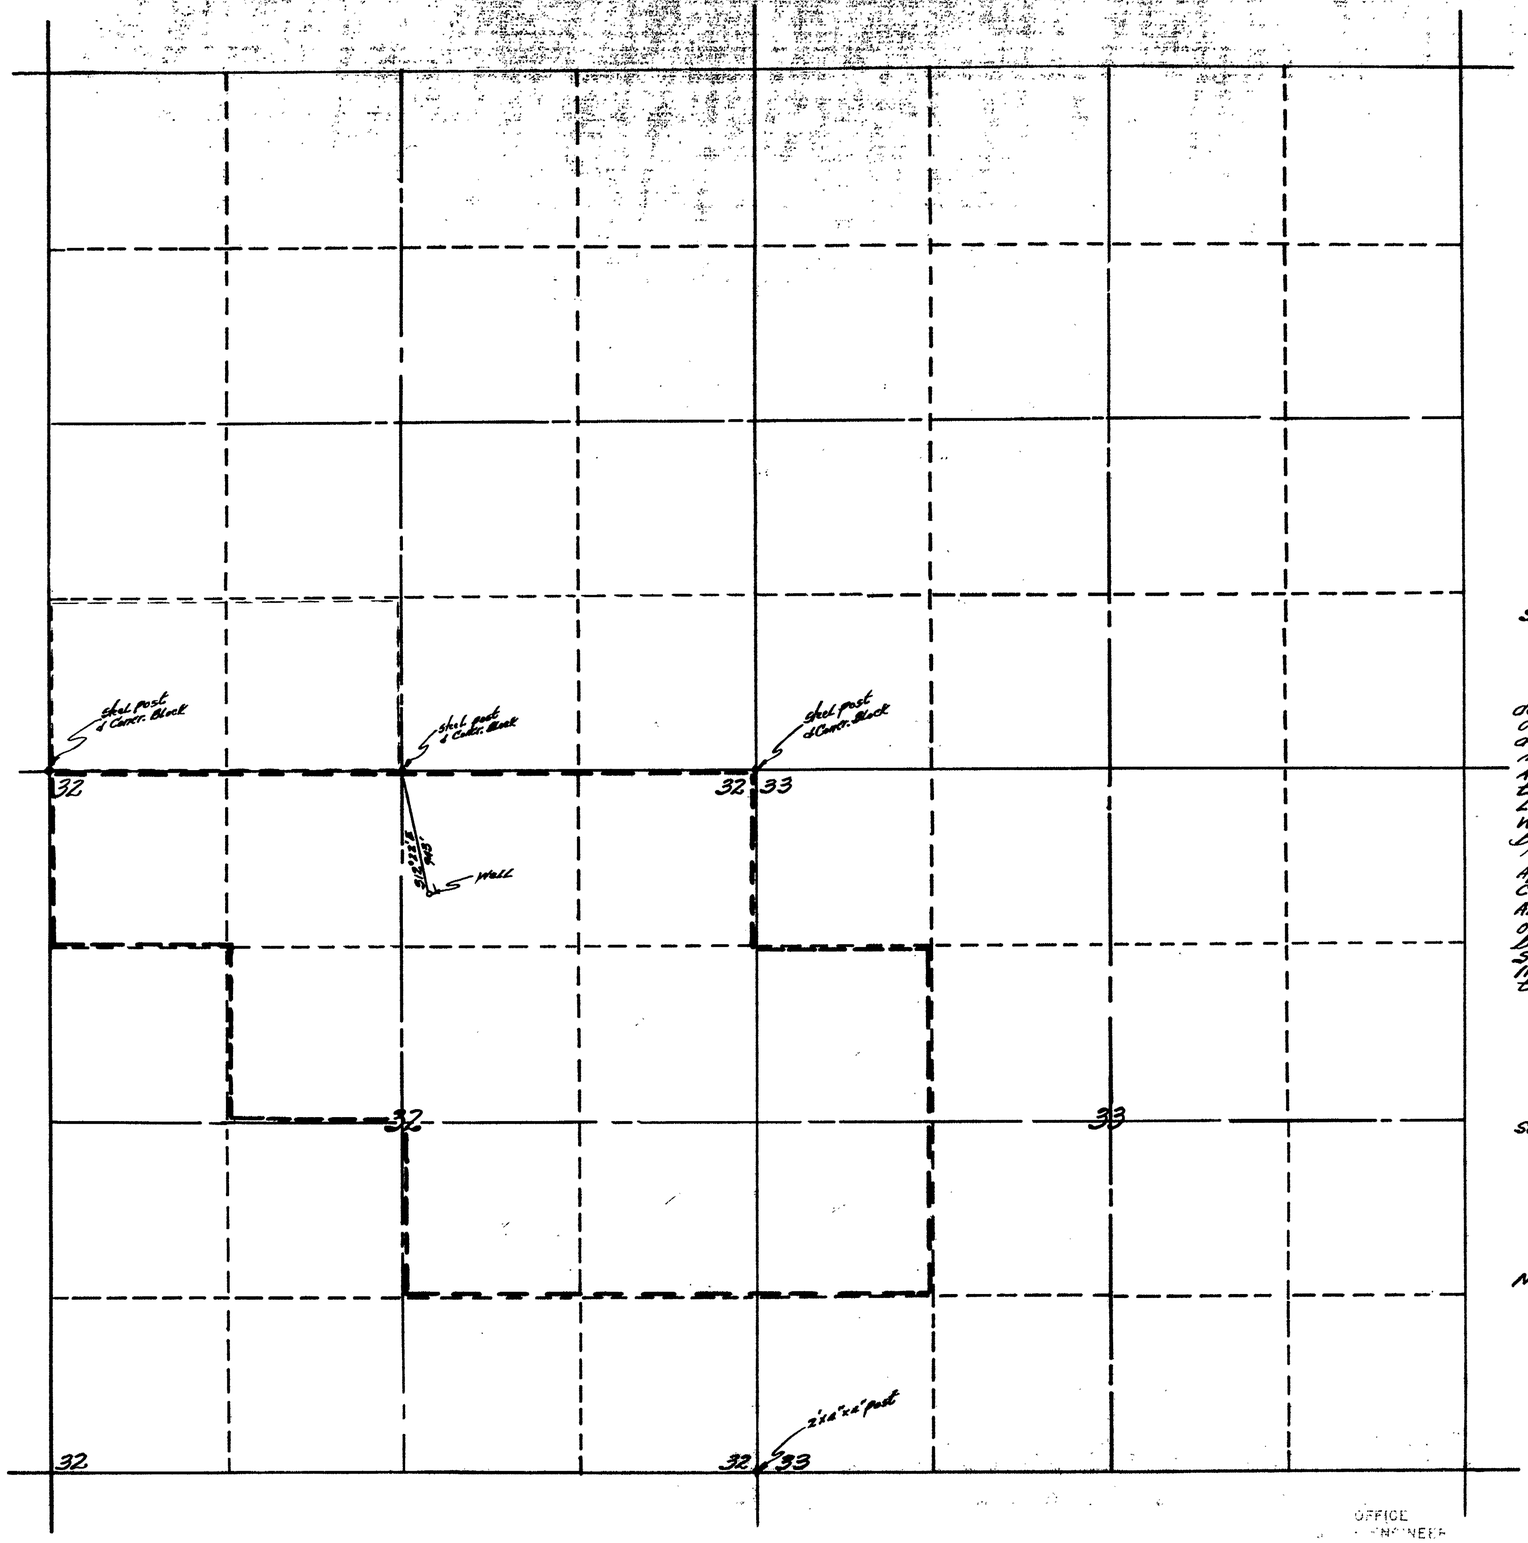

T.31N., R.39E., M.D.B.&M.

STATE OF NEVADA
COUNTY OF HUMBOLDT } S.S.

I, Richard M. Black, being first duly sworn, depose and say that this map, consisting of one sheet, has been correctly drawn to the designated scale from field notes of a survey made by me between the 13th day of June and the 15th day of June 1958, that it truly and correctly represents the proposed location and extent of the works used to divert water from underground, in Pershing County, by Clifford Raney, for irrigation purposes.

That the proposed point of diversion, the approximate location and size of the diverting channel, all reservoirs or basins, the location and names of all other works which will cross or connect with the proposed works, and the boundary of all lands, showing by 40-acre sub-divisions the areas proposed to be irrigated, are fully and correctly designated thereon.

Richard M. Black
STATE WATER RIGHT Surveyor

Subscribed and sworn to before me this 16th day of June, 1958

Notary public in and for Humboldt County, Nevada
My Commission Expires 1/14/61

SCALE 1-INCH = 600 feet

MAP

TO ACCOMPANY APPLICATION TO APPROPRIATE WATER FOR IRRIGATION BY CLIFFORD RANEY FROM UNDERGROUND

OFFICE ENGINEER
1958 JUN 17 PM 2 38

FILED
June 17, 1958
STATE ENGINEER'S OFFICE

21511 17569

FILED U.G.R.