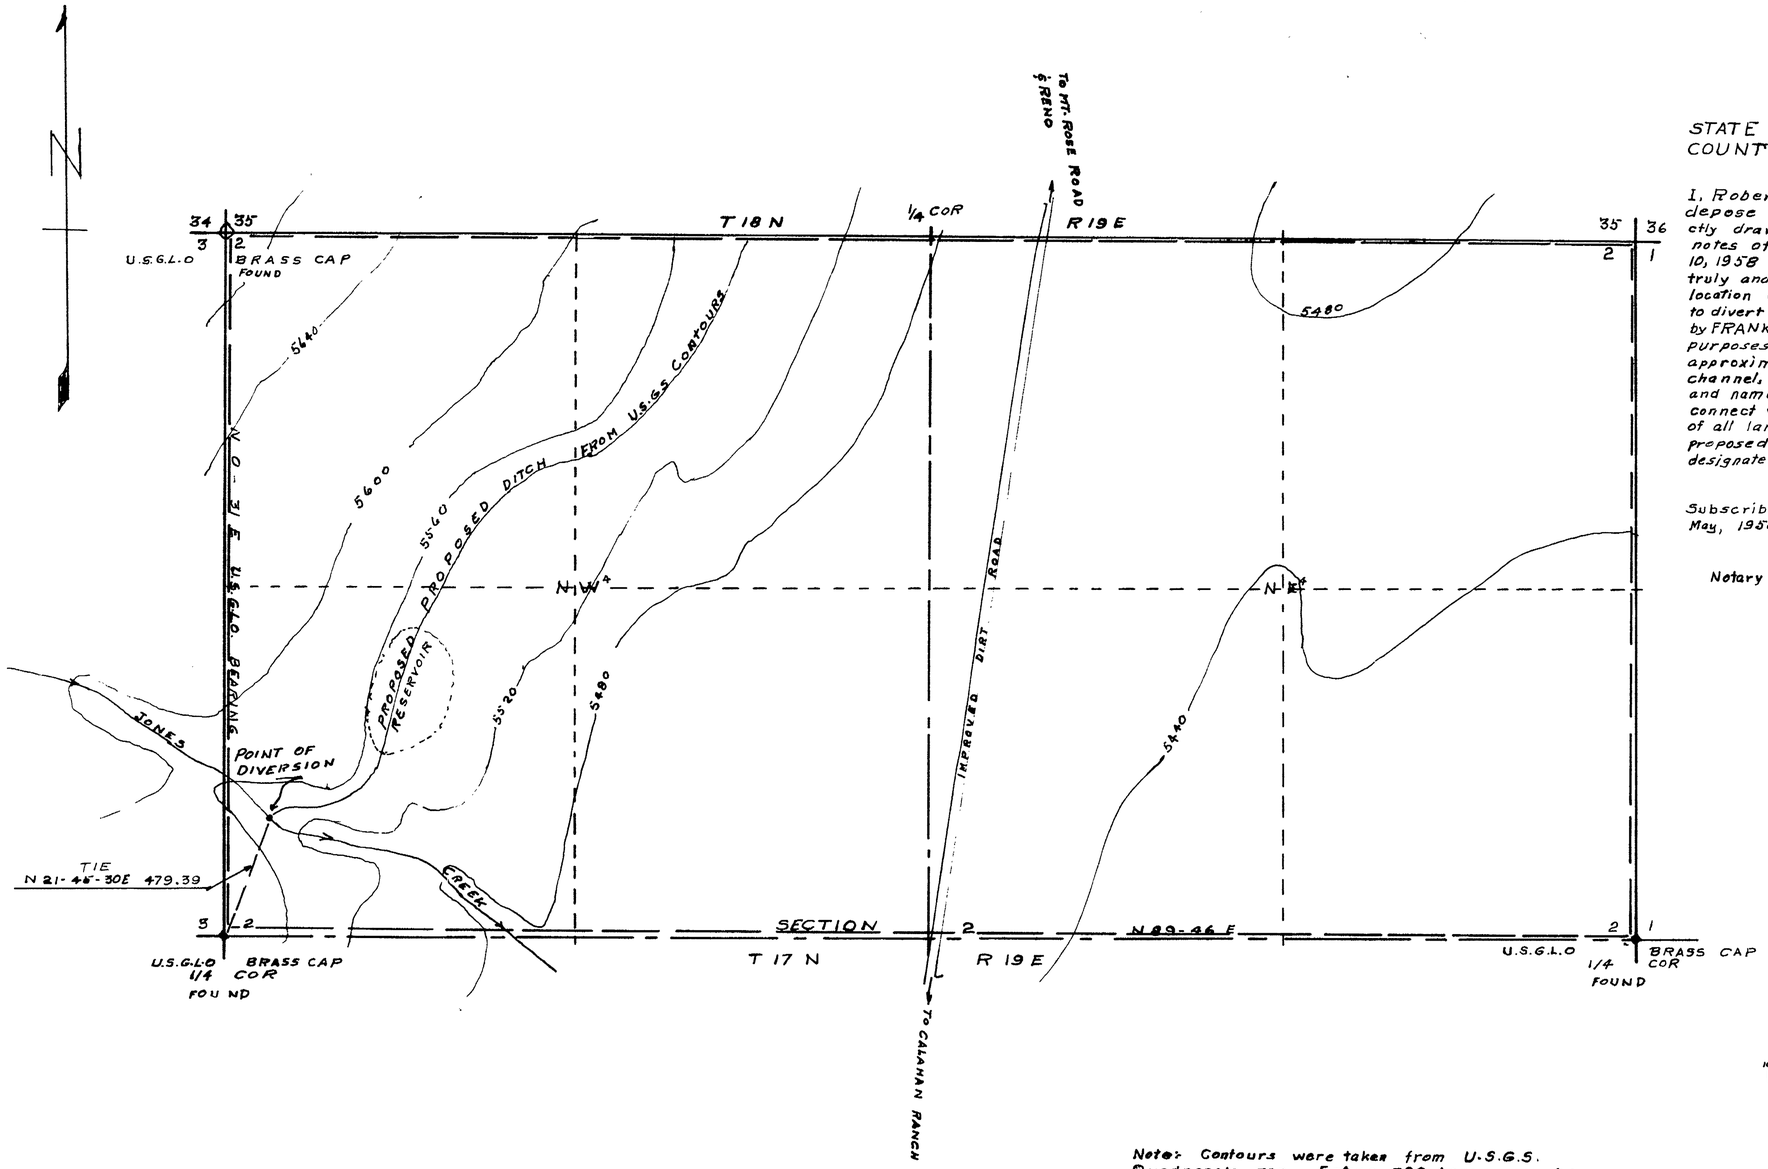

STATE OF NEVADA
COUNTY OF ORMSBY S. S.

I, Robert H Barrett, being first duly sworn depose and say that this map has been correctly drawn to the designated scale from field notes of a survey made by me between May 10, 1958 and the 17 day of May 1958; that it truly and correctly represents the proposed location and extent of the proposed works used to divert water from JONES CREEK in Washoe County by FRANK. T. HARMER for irrigation and domestic purposes. That the proposed point of diversion, the approximate location and size of the diverting channel, all reservoirs or basins, the location and names of all other works which will cross or connect with the proposed works, and the boundary of all lands, showing by 40 acre subdivisions the areas proposed to be irrigated, are fully and correctly designated thereon

Robert H Barrett

Subscribed and sworn to before me this 21st day of May, 1958

Mrs. Hilda Sherwood

Notary public in and for Ormsby County, Nevada

My Commission Expires July 1, 1958

Scale 1" = 300 Ft.

100 0 300 600 900 1200 1500
50 600 1200

Note:- Contours were taken from U.S.G.S. Quadrangle map. Entire 320 Acres may be Irrigated by combined sprinkling system and flooding

OFFICE
STATE ENGINEER
1958 MAY 21 PM 4 55

FILED

MAP

TO ACCOMPANY APPLICATION TO APPROPRIATE WATER FOR IRRIGATION AND DOMESTIC USE BY FRANK T. HARMER FROM JONES CREEK

17570