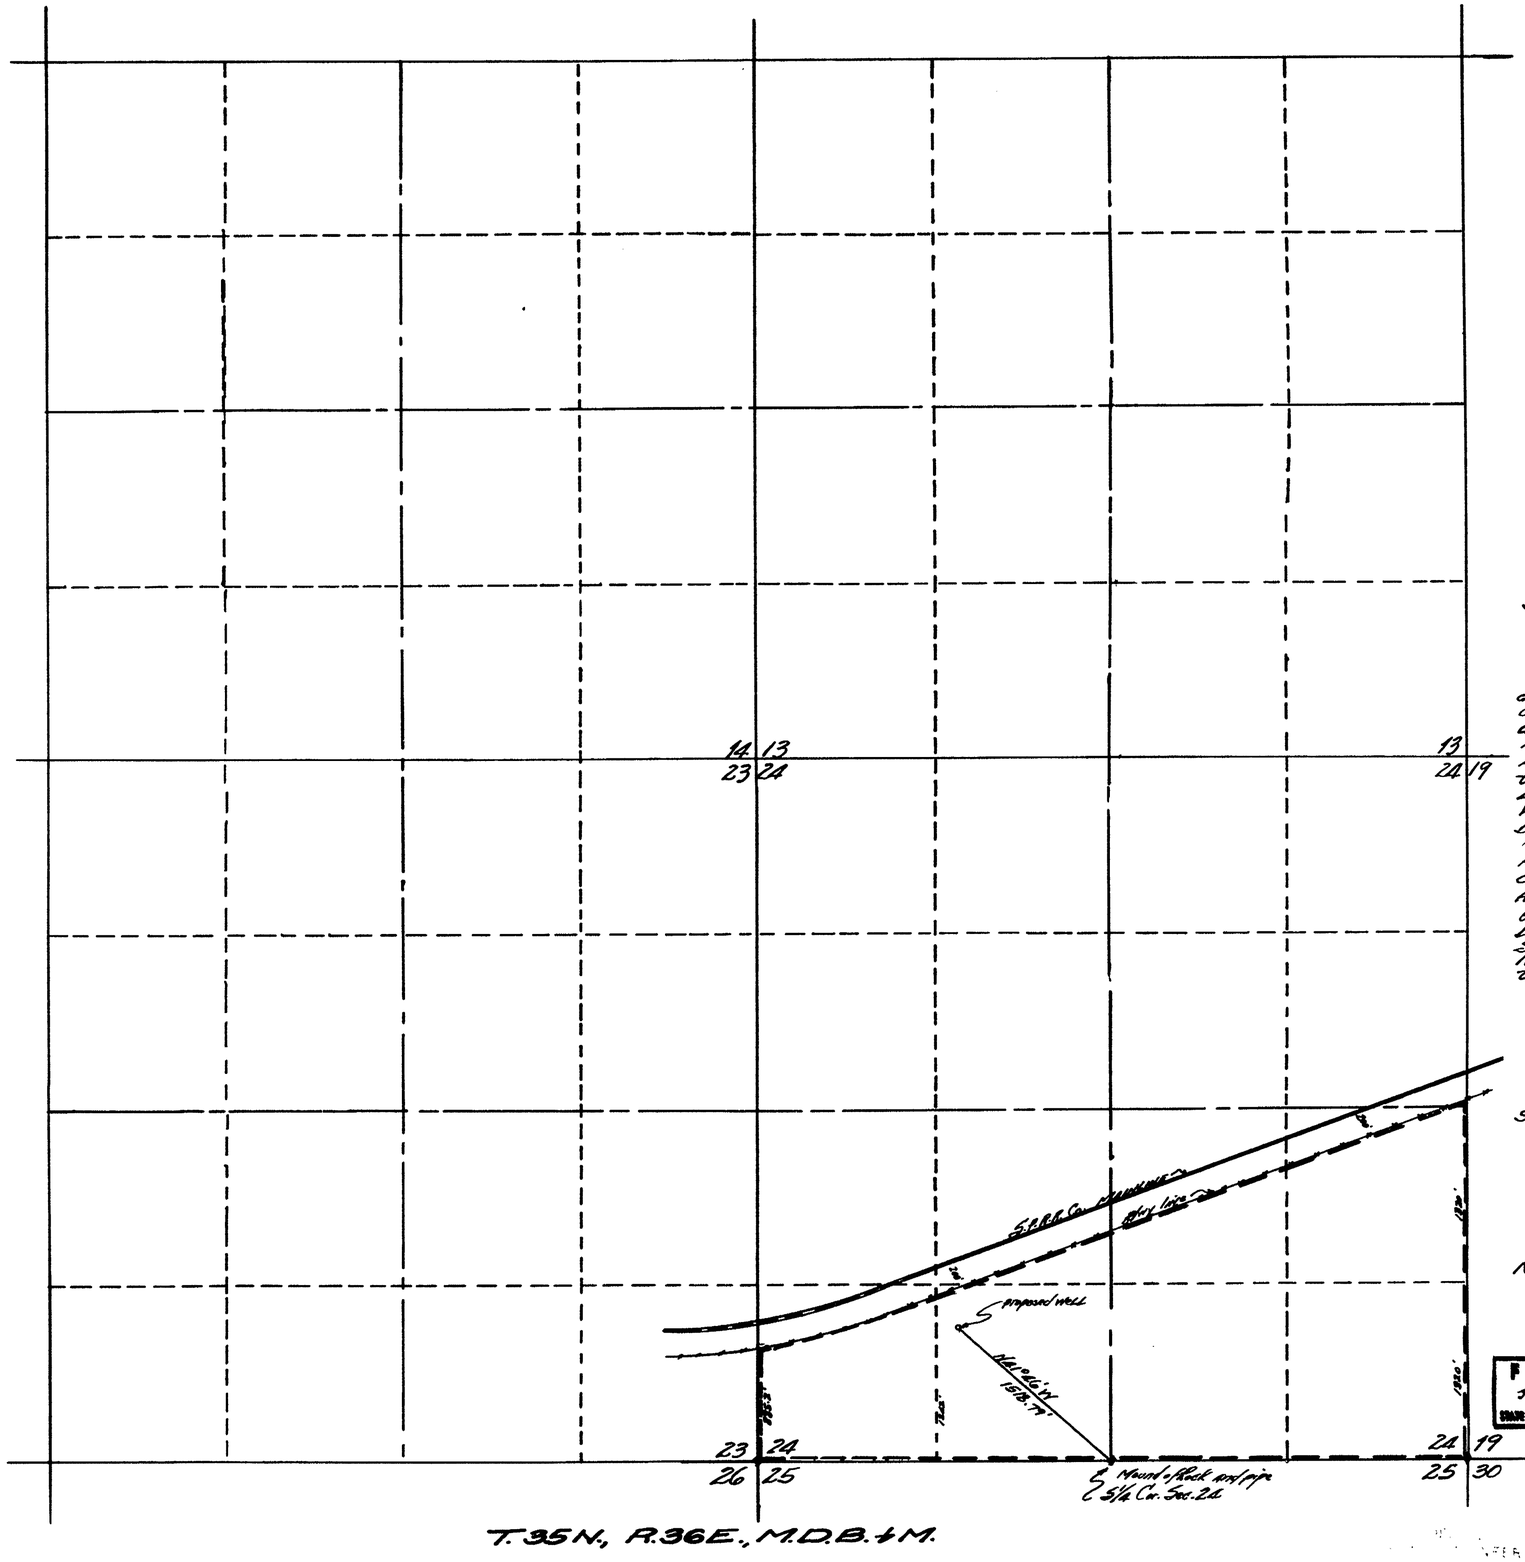

T.35N., R.36E., M.D.B.&M.

STATE OF NEVADA
COUNTY OF HUMBOLDT } S.S.

I, Richard M. Black, being first duly sworn, depose and say that this map, consisting of one sheet, has been correctly drawn to the designated scale from field notes of a survey made by me between the 20th day of June, and the 22nd day of June, 1958; that it truly and correctly represents the proposed location and extent of the works used to divert water from underground in Humboldt County, by Cecil R. Martin and May D. Martin, for irrigation purposes.

That the proposed point of diversion, the approximate location and size of the diverting channel, all reservoirs or basins, the location and names of all other works which will cross or connect with the proposed works, and the boundary of all lands, showing by 40-acre sub-divisions the areas proposed to be irrigated, are fully and correctly designated thereon.

Richard M. Black
State Water Right Surveyor

Subscribed and sworn to before me this 25th day of June, 1958

Noreen Creighton
Notary public in and for Humboldt County, Nevada
My Comm. Exp. 9/19/60

SCALE = 1" = 600'

FILED
July 1, 1958
STATE ENGINEER'S OFFICE

1958 JUL 1 PM 2 36

MAP

TO ACCOMPANY APPLICATION TO APPROPRIATE WATER FOR IRRIGATION BY CECIL R. MARTIN AND MAY D. MARTIN FROM UNDERGROUND

17578