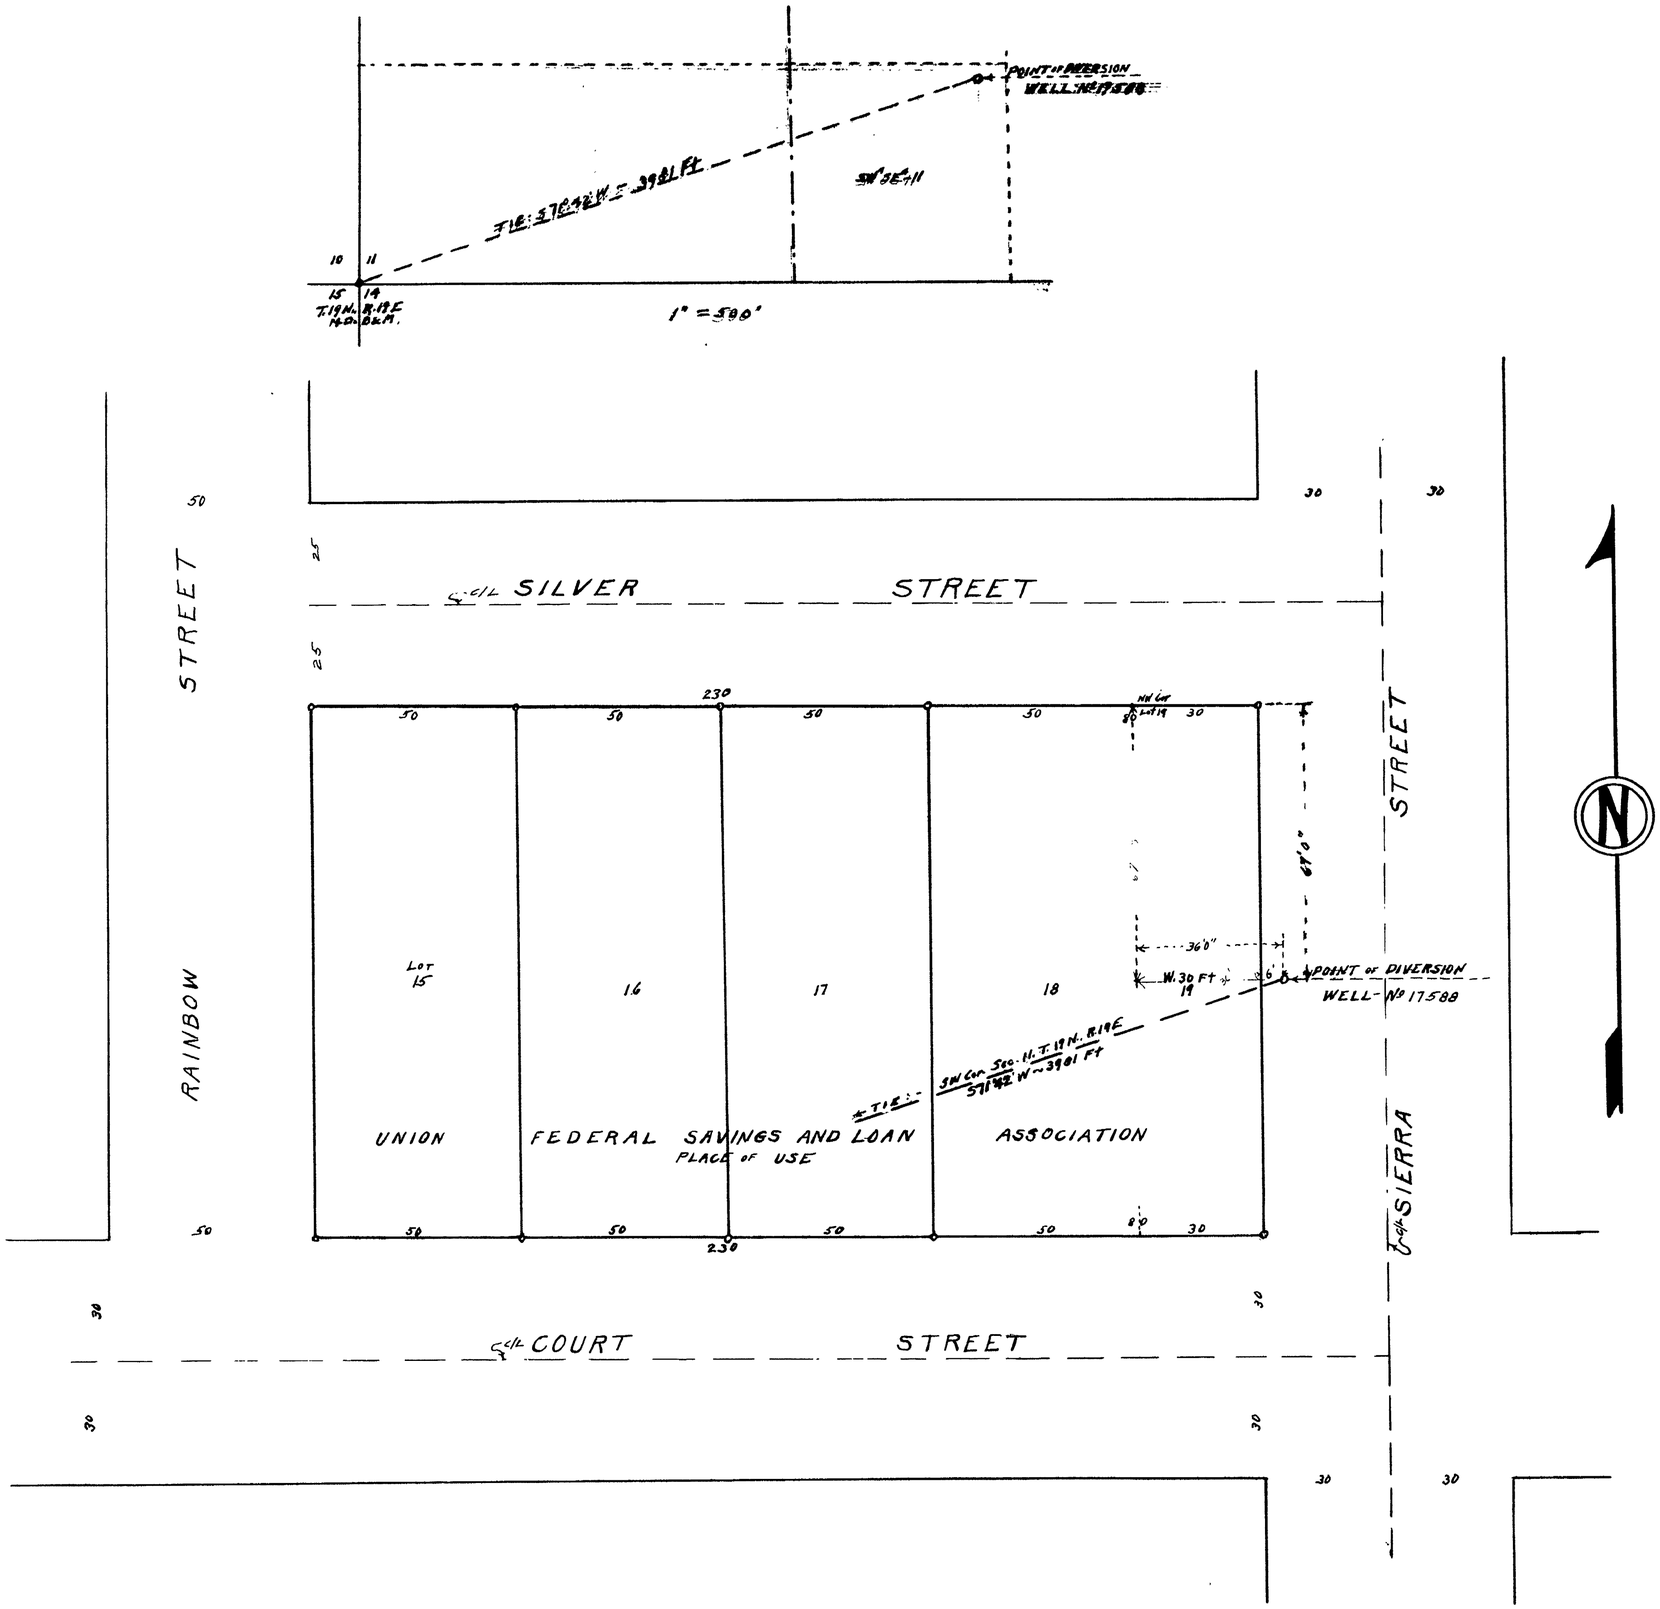

STATE OF NEVADA }
COUNTY OF ORMSBY } SS.

I, E.P. Osgood, being first duly sworn, depose and say that this map, consisting of 1 sheet, has been correctly drawn to the designated scale from field notes of a survey made by me on the 12th day of October 1958. That it truly and correctly represents the location and extent of the works used to divert water from well that is located in Washoe County, Nevada, by the UNION FEDERAL SAVINGS AND LOAN ASSOCIATION for air conditioning and domestic use.

That the proposed point of diversion, the approximate location and size of the diverting channels or other conduits, the place and manner of use, and the location and names of all other works or streams, which are crossed by or connected with the said works, are fully and correctly designated.

E. P. Osgood
State Water Right Surveyor

Subscribed and sworn to before me this 23rd day of Oct. 1958.

C.E. Theixos
Notary Public in & for Ormsby County, Nevada

My Commission Expires July 6, 1961

SCALE
1 Inch = 20 Feet

10 0 20 40 60 80 100 Ft.

FILED
Oct. 23, 1958
STATE ENGINEER'S OFFICE

OFFICE
STATE ENGINEER
1958 OCT 23 AM 11 06

MAP
TO ACCOMPANY APPLICATION No 17588
FOR WATER FROM UNDERGROUND SOURCES
BY
UNION FEDERAL SAVINGS & LOAN ASS'N
FOR
FOR AIR CONDITIONING, COOLING, HEATING, & DOMESTIC
LOTS 15, 16, 17, 18 & W. 30 Ft. 19
RIVERVIEW SURVEY SUBDIV'N - RENO
WASHOE COUNTY, NEVADA
October 1958 E. P. Osgood, Sr. Wt. Rt. Sur.

17588